# PART OF E½ E½ S½ N½ SW¼ SE¼ SECTION 6
# TWP. 1N RANGE 4E

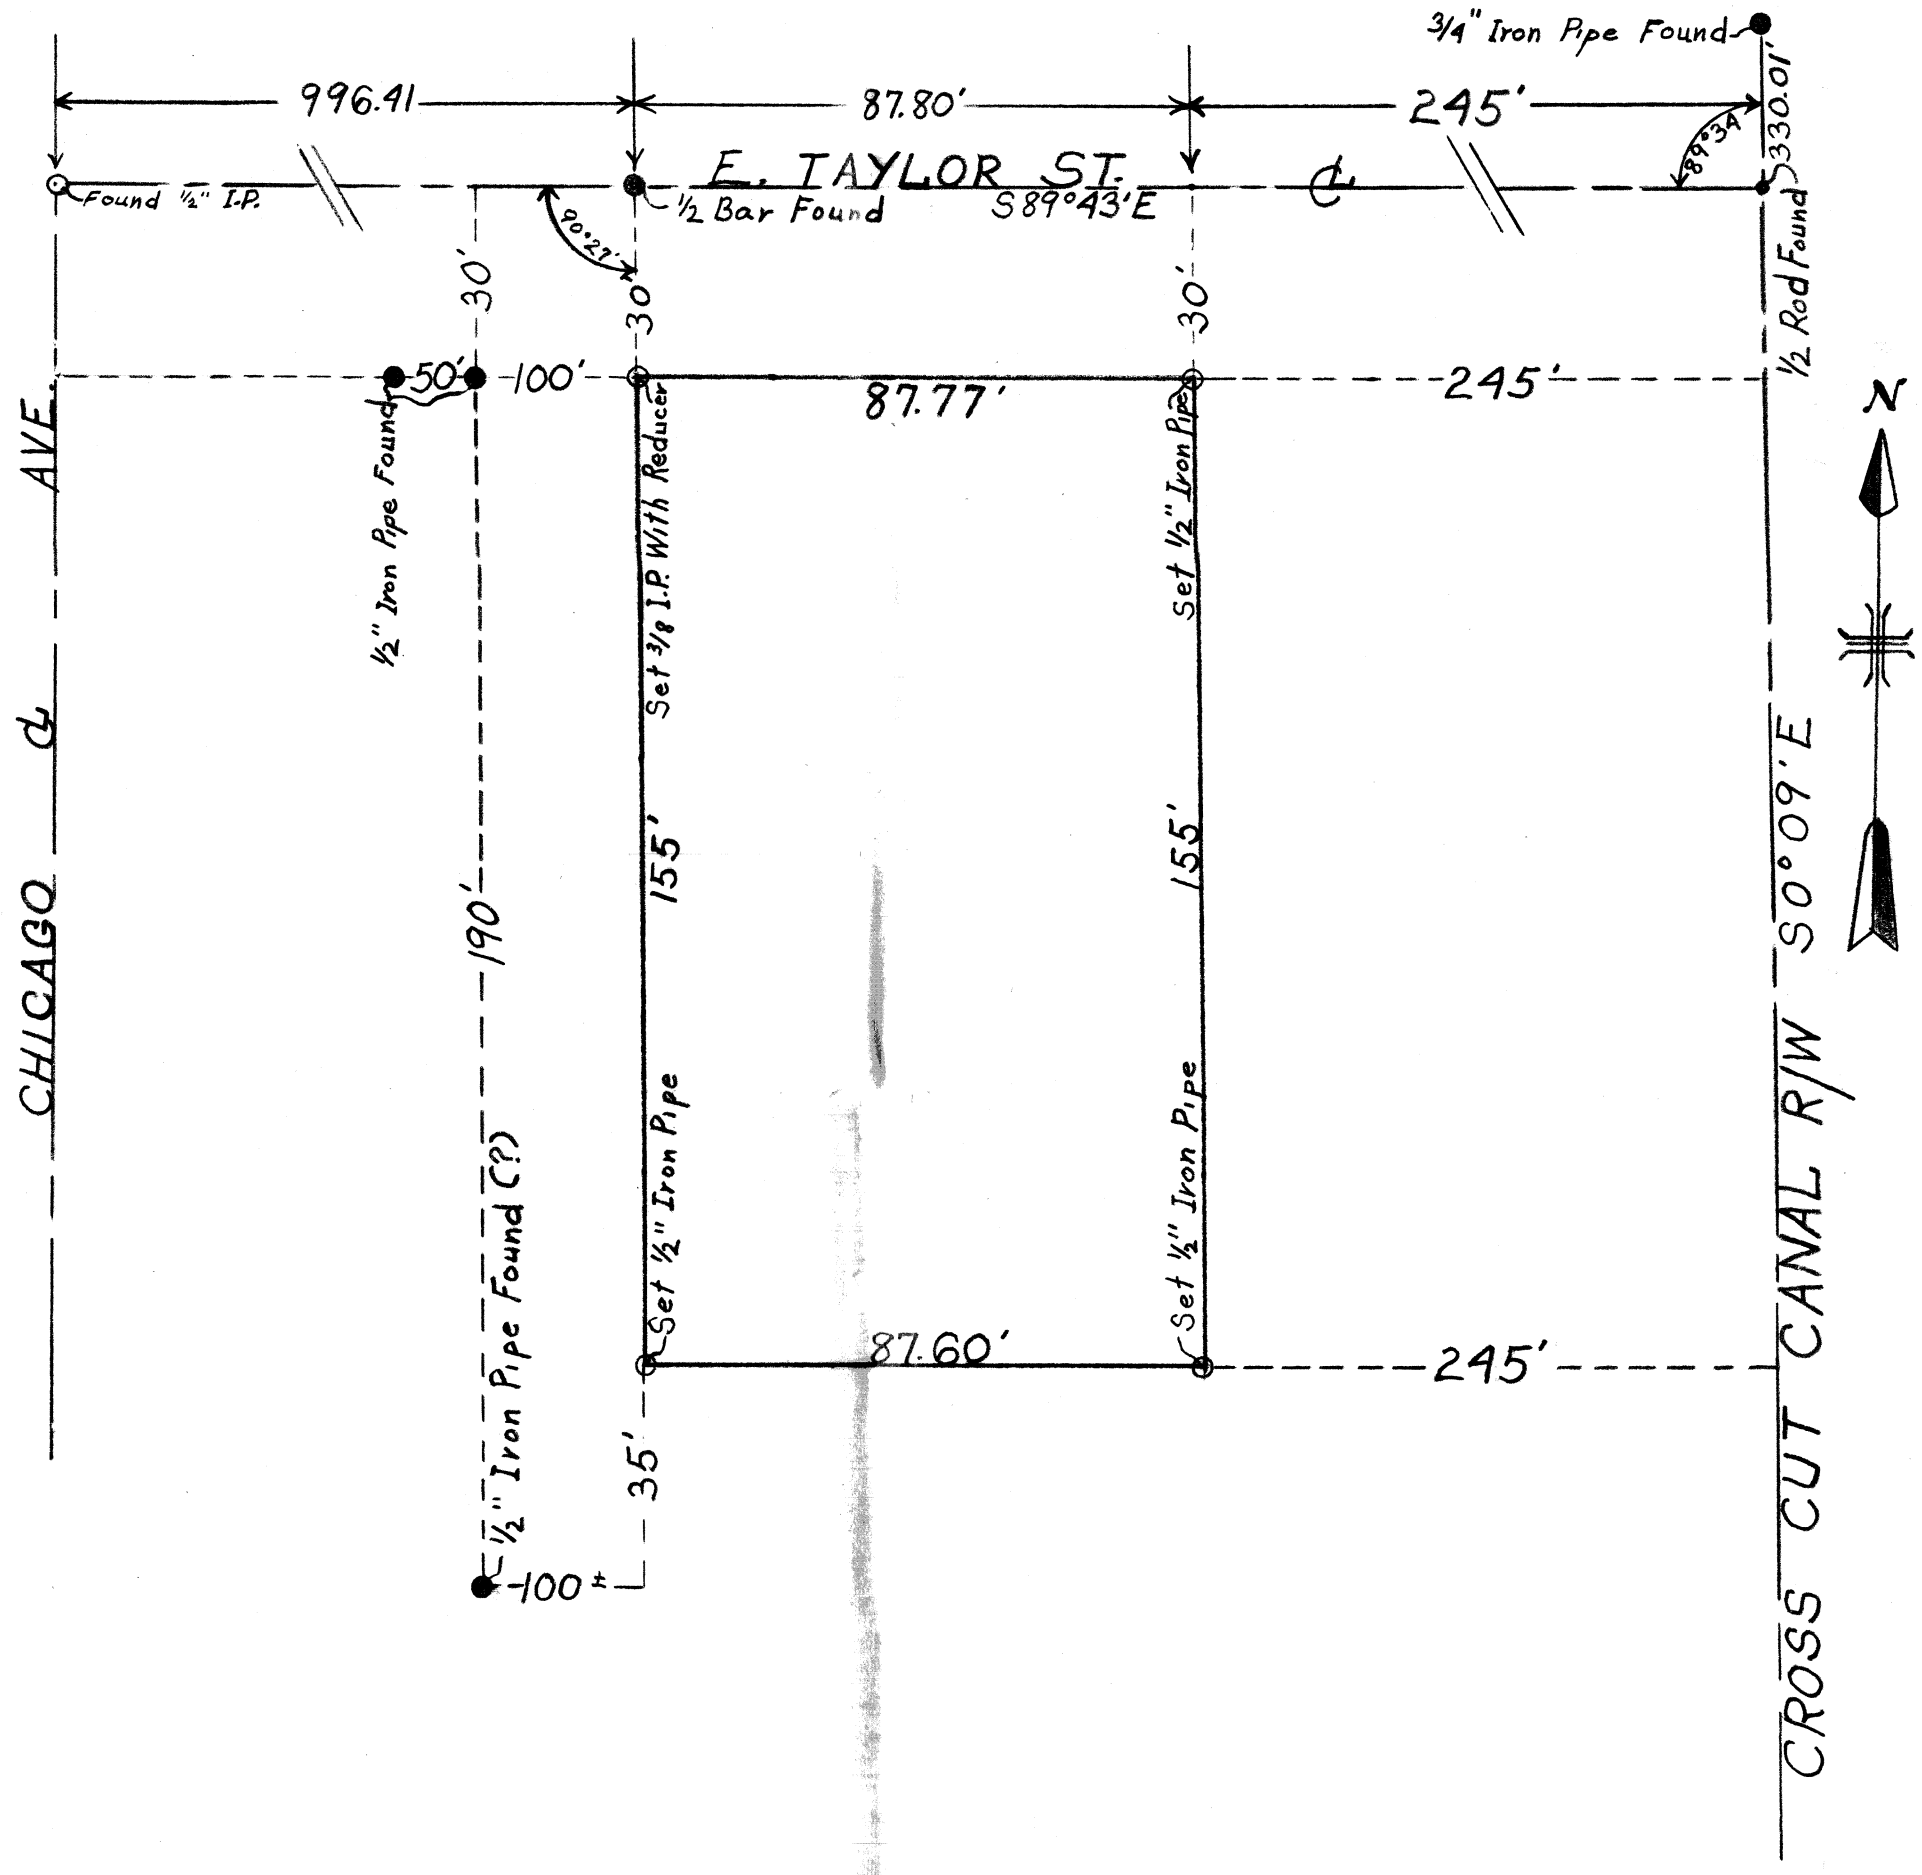


SCALE: 1 INCH = 30 FEET

## CERTIFICATE OF SURVEY

THIS IS TO CERTIFY THAT I HAVE SURVEYED THE PREMISES DESCRIBED AS LYING BETWEEN THE CAUTHEN TRACT, M.C.R. BK. 20 PG. 42; AND THE 245 FT. TRACT LYING WEST OF THE R/W OF THE CROSS CUT CANAL

Wm. H. Bartlett
REGISTERED LAND SURVEYOR

REGISTERED LAND SURVEYOR
CERTIFICATE EXPIRES
WM. H. BARTLETT
DEC. 31, 1965
ARIZONA, U.S.A.


BARTLETT ENGINEERING CO.
31 S. 1ST AVE.
PHOENIX, ARIZ.
TELEPHONE AL3-7212


DIN 60301