PART OF E½ E½ S½ N½ SW¼ SE¼ SECTION 6
TWP. 1N RANGE 4E

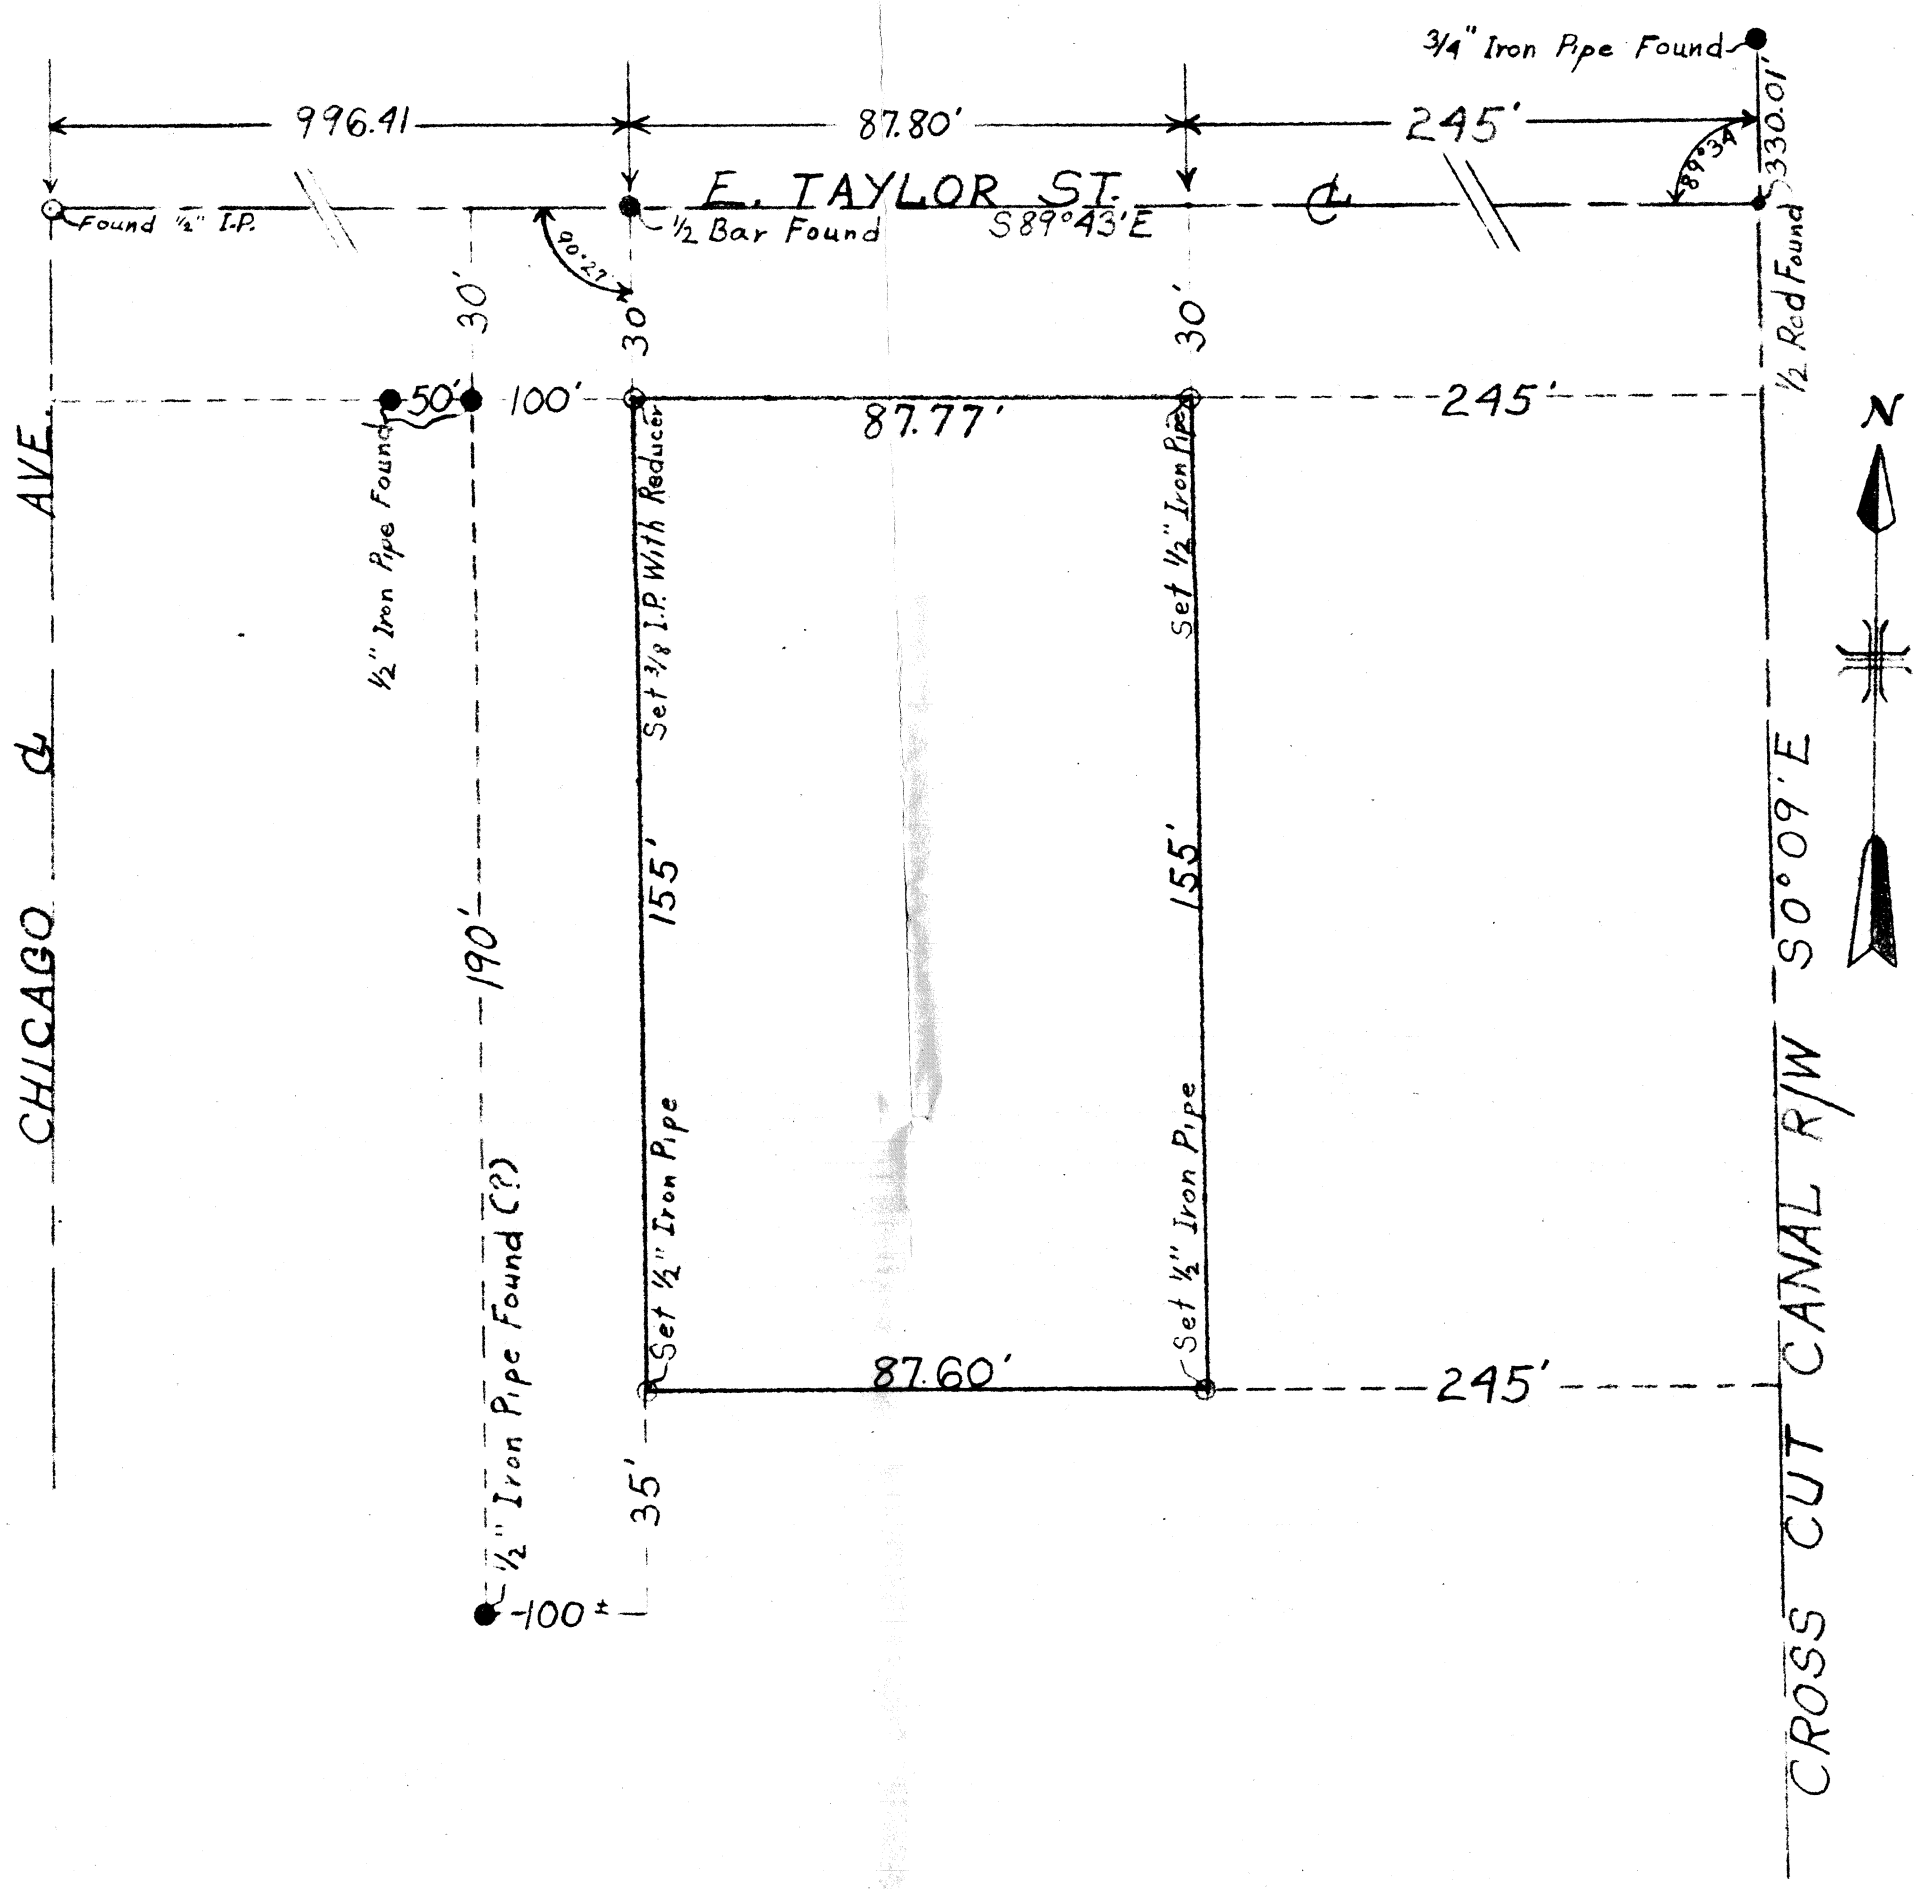

SCALE: 1 INCH = 30 FEET

CERTIFICATE OF SURVEY

THIS IS TO CERTIFY THAT I HAVE SURVEYED THE PREMISES DESCRIBED AS LYING BETWEEN THE CAUTHEN TRACT, M.C.R. BK. 20 PG. 42; AND THE 245 FT. TRACT LYING WEST OF THE R/W OF THE CROSS CUT CANAL

REGISTERED LAND SURVEYOR

REGISTERED LAND SURVEYOR ARIZONA, U.S.A.

BARTLETT ENGINEERING CO.
31 S. 1ST AVE.
PHOENIX, ARIZ.
TELEPHONE AL 3-7212

DIN 60303