"GASTELLO"

A subdivision in S.E. $\frac{1}{4}$ S.E. $\frac{1}{4}$, Sec. 5, T.1 S., R.4 E., G. & S.R.B. & M., Maricopa Co., Ariz.

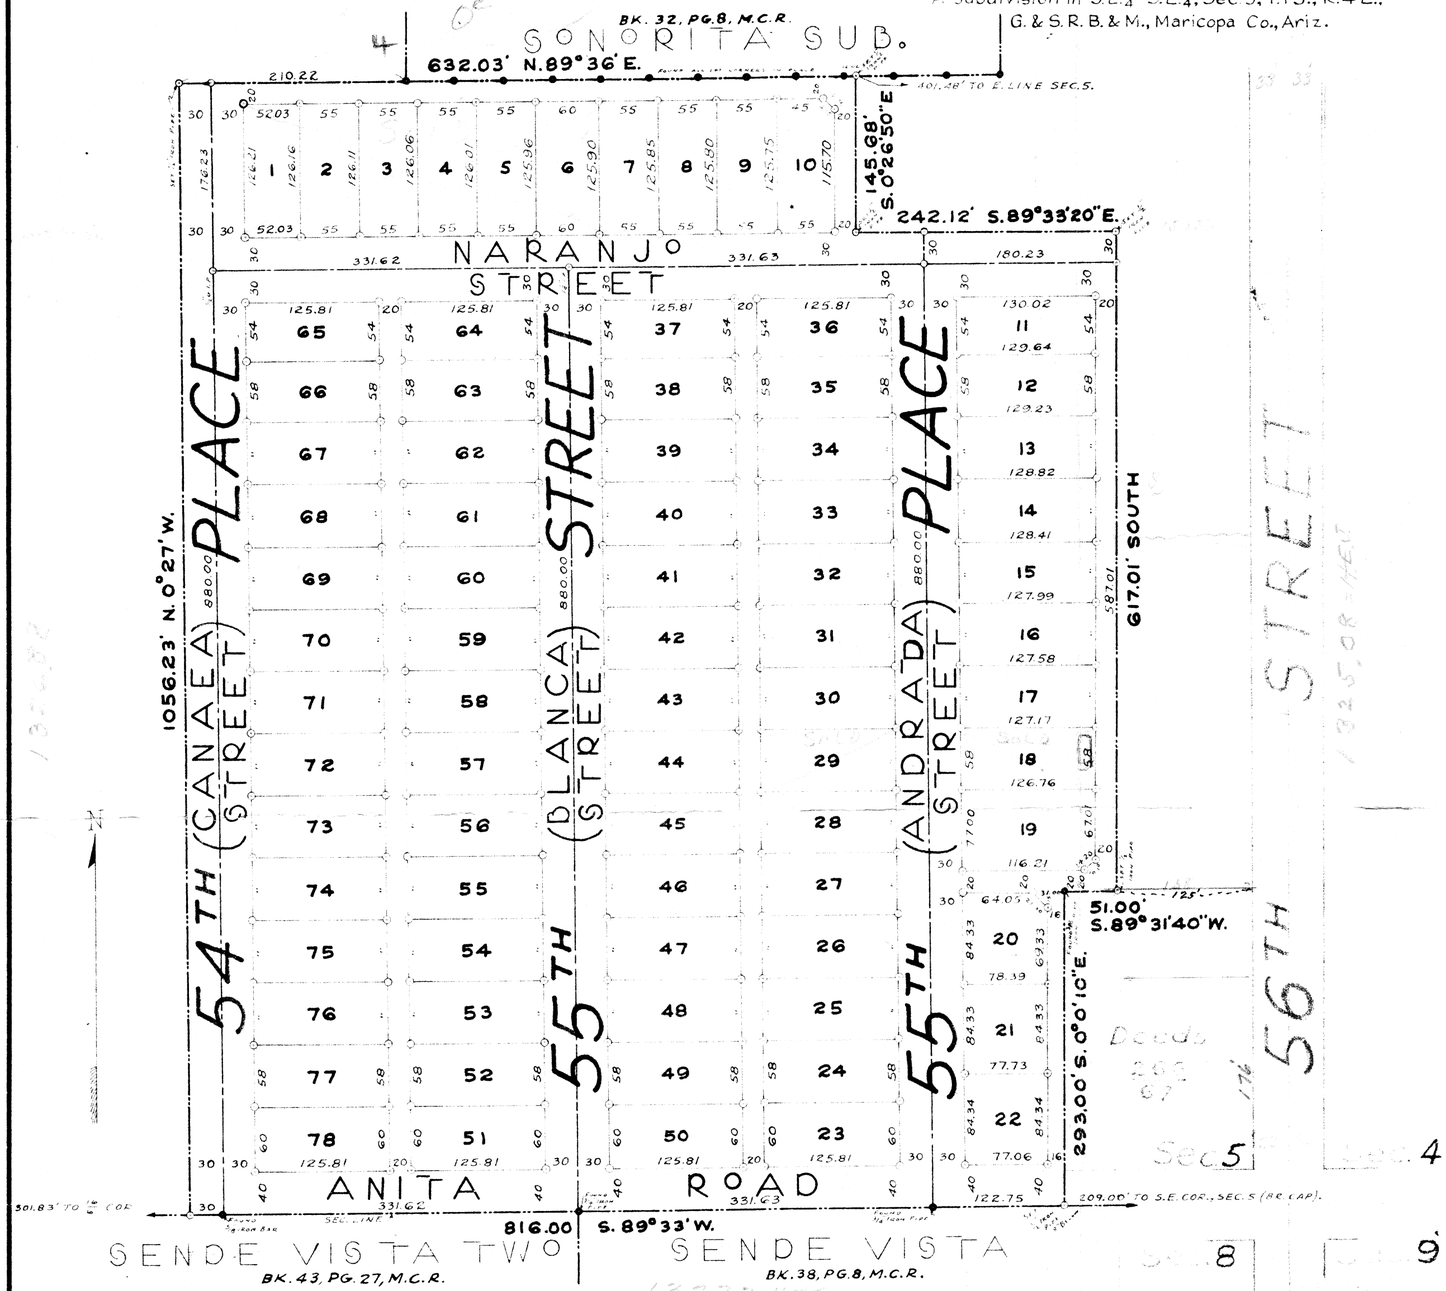

LEGEND

- ○ SET ½" IRON PIPE
- ● FOUND SURVEY POINT
- SUBDIVISION BOUNDARY

SCALE: 1 INCH = 100 FEET

DEDICATION

STATE OF ARIZONA }
COUNTY OF MARICOPA } ss.

KNOW ALL MEN BY THESE PRESENTS: That Josephine Gastello Cientuegos, Lorenzo Gastello, and Juan Gastello being the owners of the land in the S.E. $\frac{1}{4}$, S.E. $\frac{1}{4}$, Sec. 5, T.1 S., R.4 E., bounded as shown hereon and included in that part recorded in Book 412 of Deeds at Page 354 thereof, Maricopa County Records, have caused the whole premises to be surveyed and subdivided under the name of GASTELLO and hereby declare that said plat sets forth the location and gives the dimensions of the lots, streets, and alleys constituting same, and that each lot and street shall be known by the number or name given to each respectively on said plat, and we hereby dedicate to the public for use as such the streets and alleys shown on said plat and included in the above described premises.

IN WITNESS WHEREOF we have hereunto set our hands and seals this THIRD day of MARCH, 1954.

Josephine Cientuegos
Josephine Cientuegos

Lorenzo Gastello
Lorenzo Gastello

Juan Gastello
Juan Gastello

ACKNOWLEDGEMENT

STATE OF ARIZONA }
COUNTY OF MARICOPA } ss.

On this, the THIRD day of MARCH, 1954, before me, the undersigned officer, personally appeared Josephine Cientuegos, Lorenzo Gastello, and Juan Gastello known to me to be the persons whose names are subscribed to the accompanying instrument and acknowledged that they executed the same for the purposes therein contained.

IN WITNESS WHEREOF, I hereunto set my hand and official seal.

NOTARY PUBLIC

My commission expires:

CERTIFICATE OF SURVEY

I hereby certify that the survey and subdivision of the premises described and platted hereon were made by me during the month of March, 1954.

Wm. H. Bartlett
Registered Land Surveyor

APPROVAL

Approved by the Maricopa County Planning and Zoning Commission, this 21st day of July, 1954.

By, Gregg R. Irvine
Vice-Chairman

DIN 60309