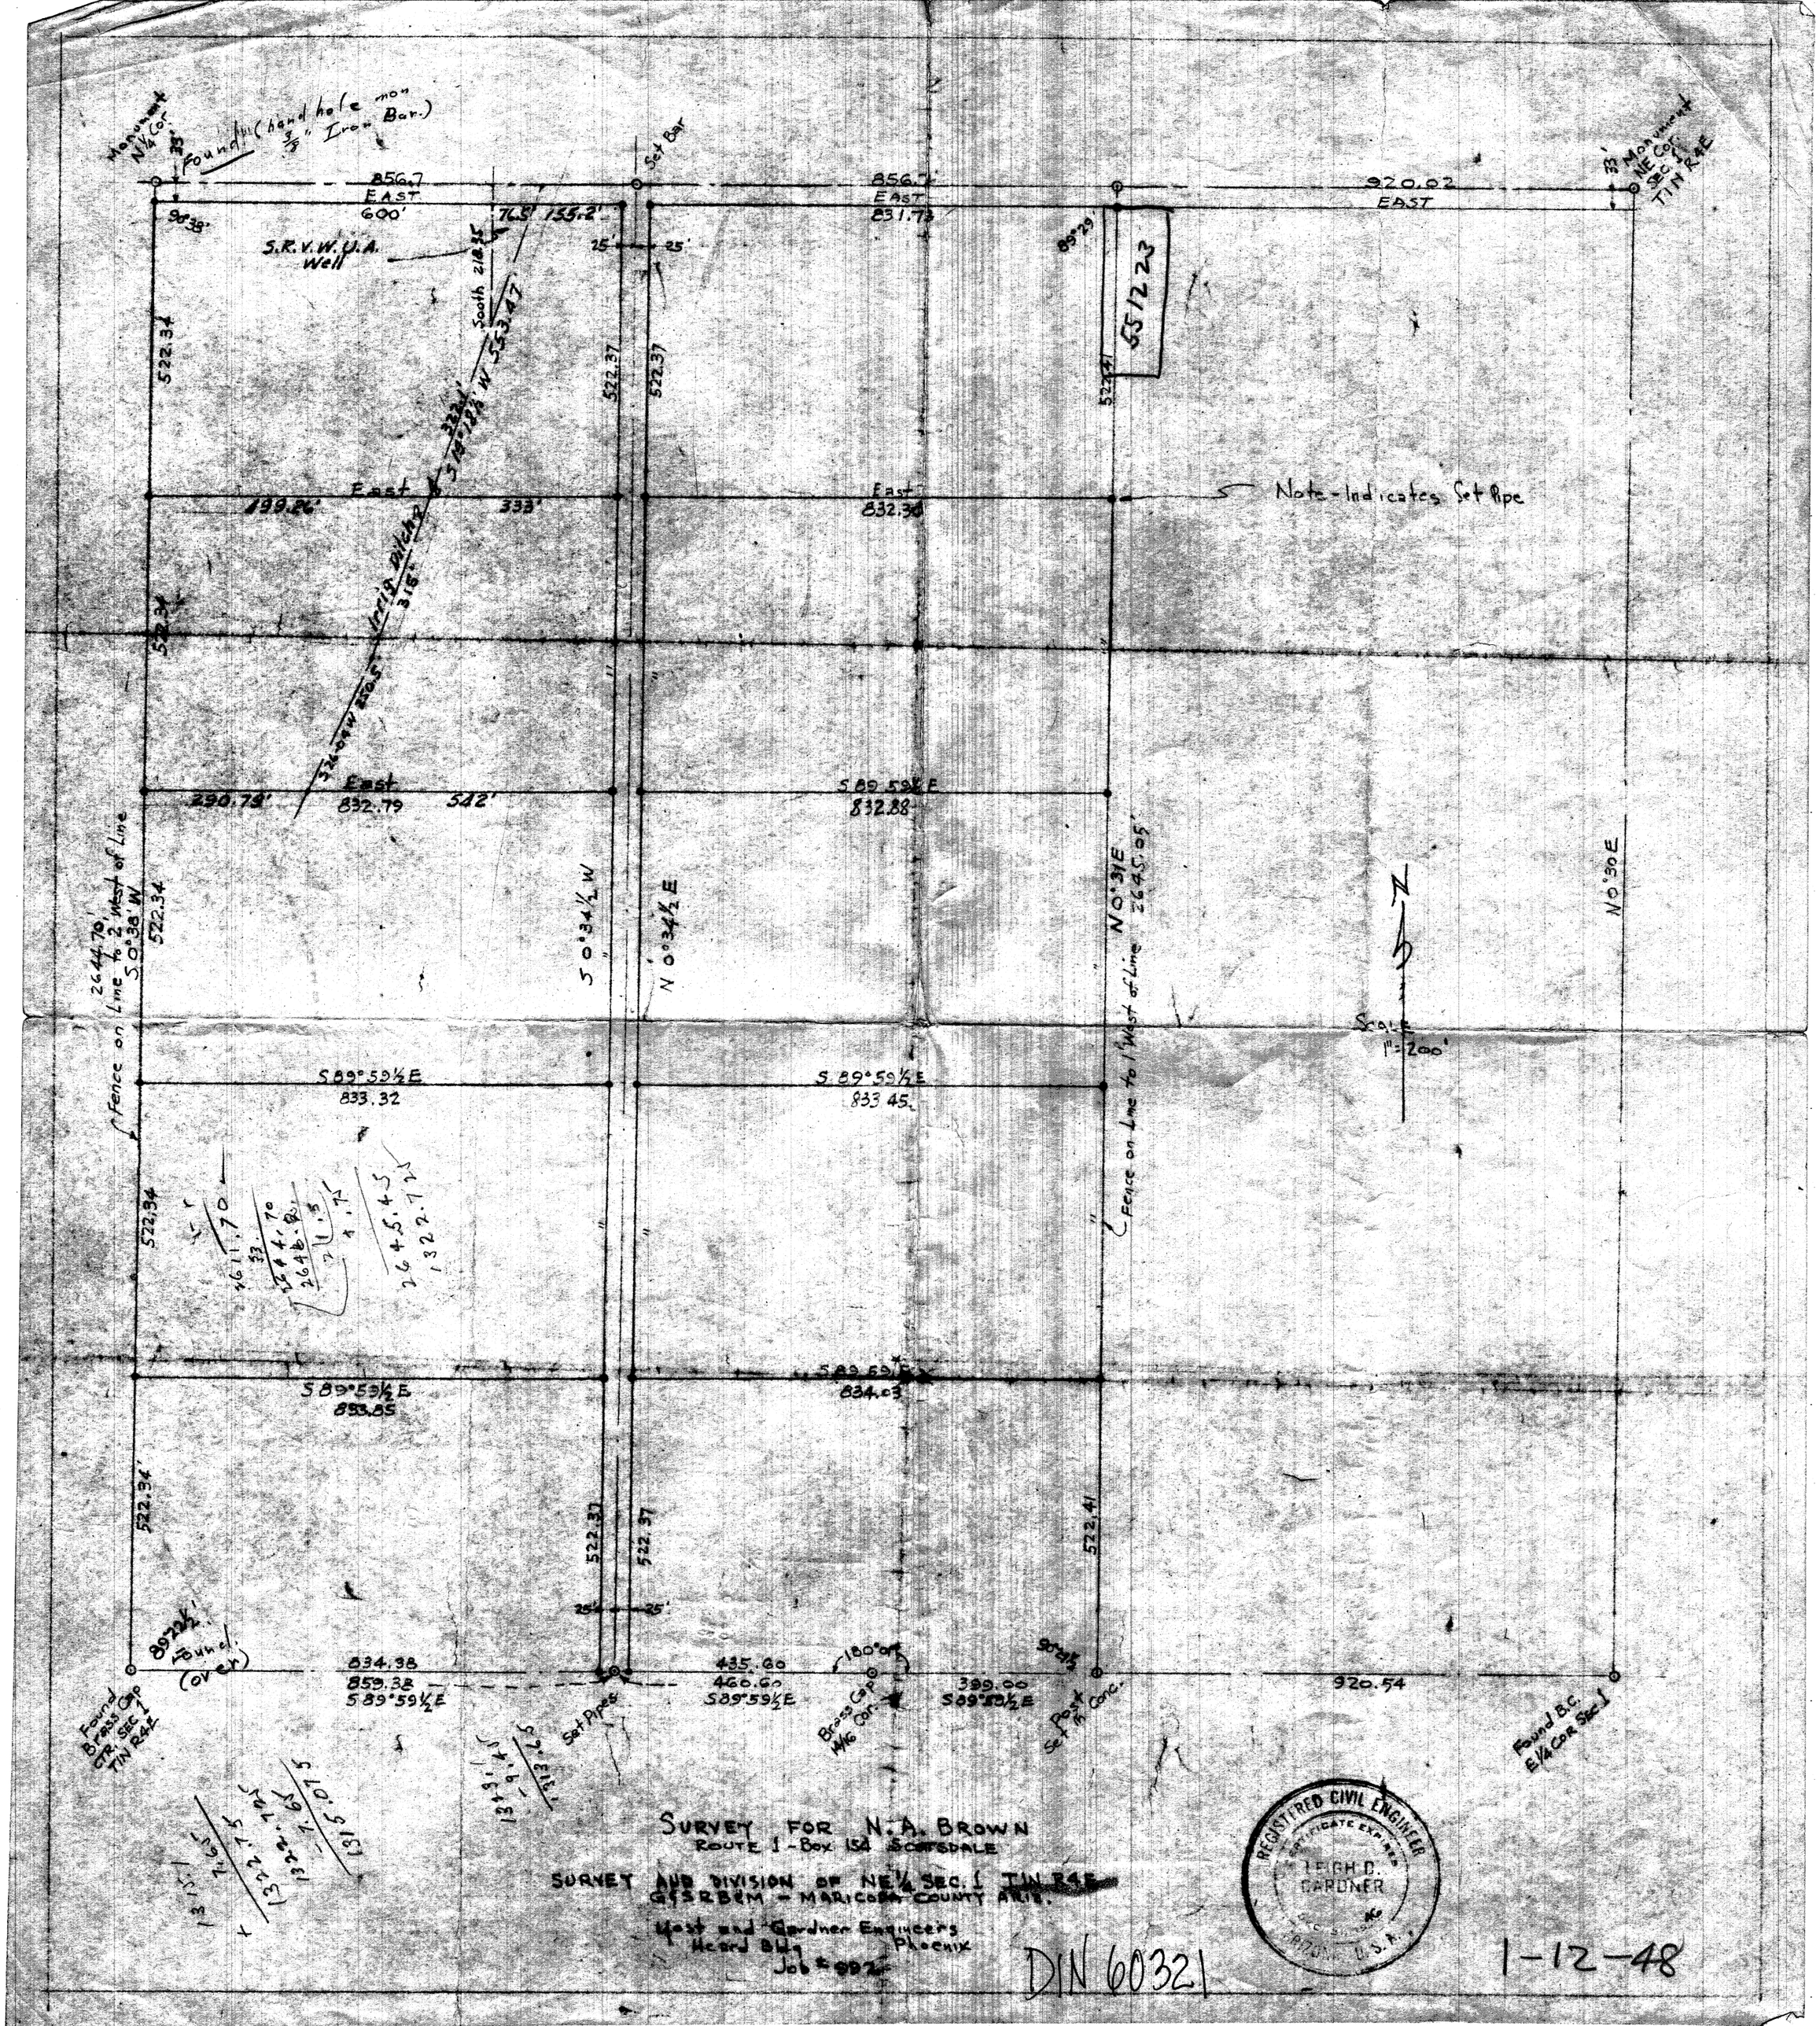
Monument N¼ Cor.
Found (hand hole mon 3/8" Iron Bar.)
Set Bar
Monument NE Cor. Sec. 1 T1N R4E
856.7
EAST
600'
856.7
EAST
831.73
920.02
EAST
S.R.V.W.U.A. Well
South 218.35
553.47
551223
522.34
522.37
522.41
East
199.26'
333'
East
832.30
Note - Indicates Set Pipe
Irrig. Ditch
316'
S26°04'W 250.5'
East
290.79'
832.79
542'
S89°59½E
832.88
S0°34½W
N0°34½E
N0°31E
2645.05'
N0°30E
Fence on Line to 2' West of Line
2644.70'
S0°38'W
Fence on Line to 1' West of Line
Scale 1" = 200'
S89°59½E
833.32
S89°59½E
833.45
S89°59½E
833.85
S89°59½E
834.03
834.38
859.38
S89°59½E
435.60
460.60
S89°59½E
399.00
S89°59½E
920.54
Found Brass Cap CTR. SEC 1 T1N R4E
Found (over)
Set Pipes
Brass Cap 14/16 Cor.
Post Set in Conc.
Found B.C. E¼ Cor Sec 1
180° off
SURVEY FOR N.A. BROWN
ROUTE 1 - Box 154 SCOTSDALE
SURVEY AND DIVISION OF NE¼ SEC. 1 T1N R4E
G&SRB&M - MARICOPA COUNTY ARIZ.
Most and Gardner Engineers
Heard Bldg Phoenix
Job # 992
REGISTERED CIVIL ENGINEER
CERTIFICATE EXPIRES
LEIGH D. GARDNER
ARIZONA U.S.A.
DIN 60321
1-12-48