T.1 N., R.4 E.
G.&S.R.B.&M.

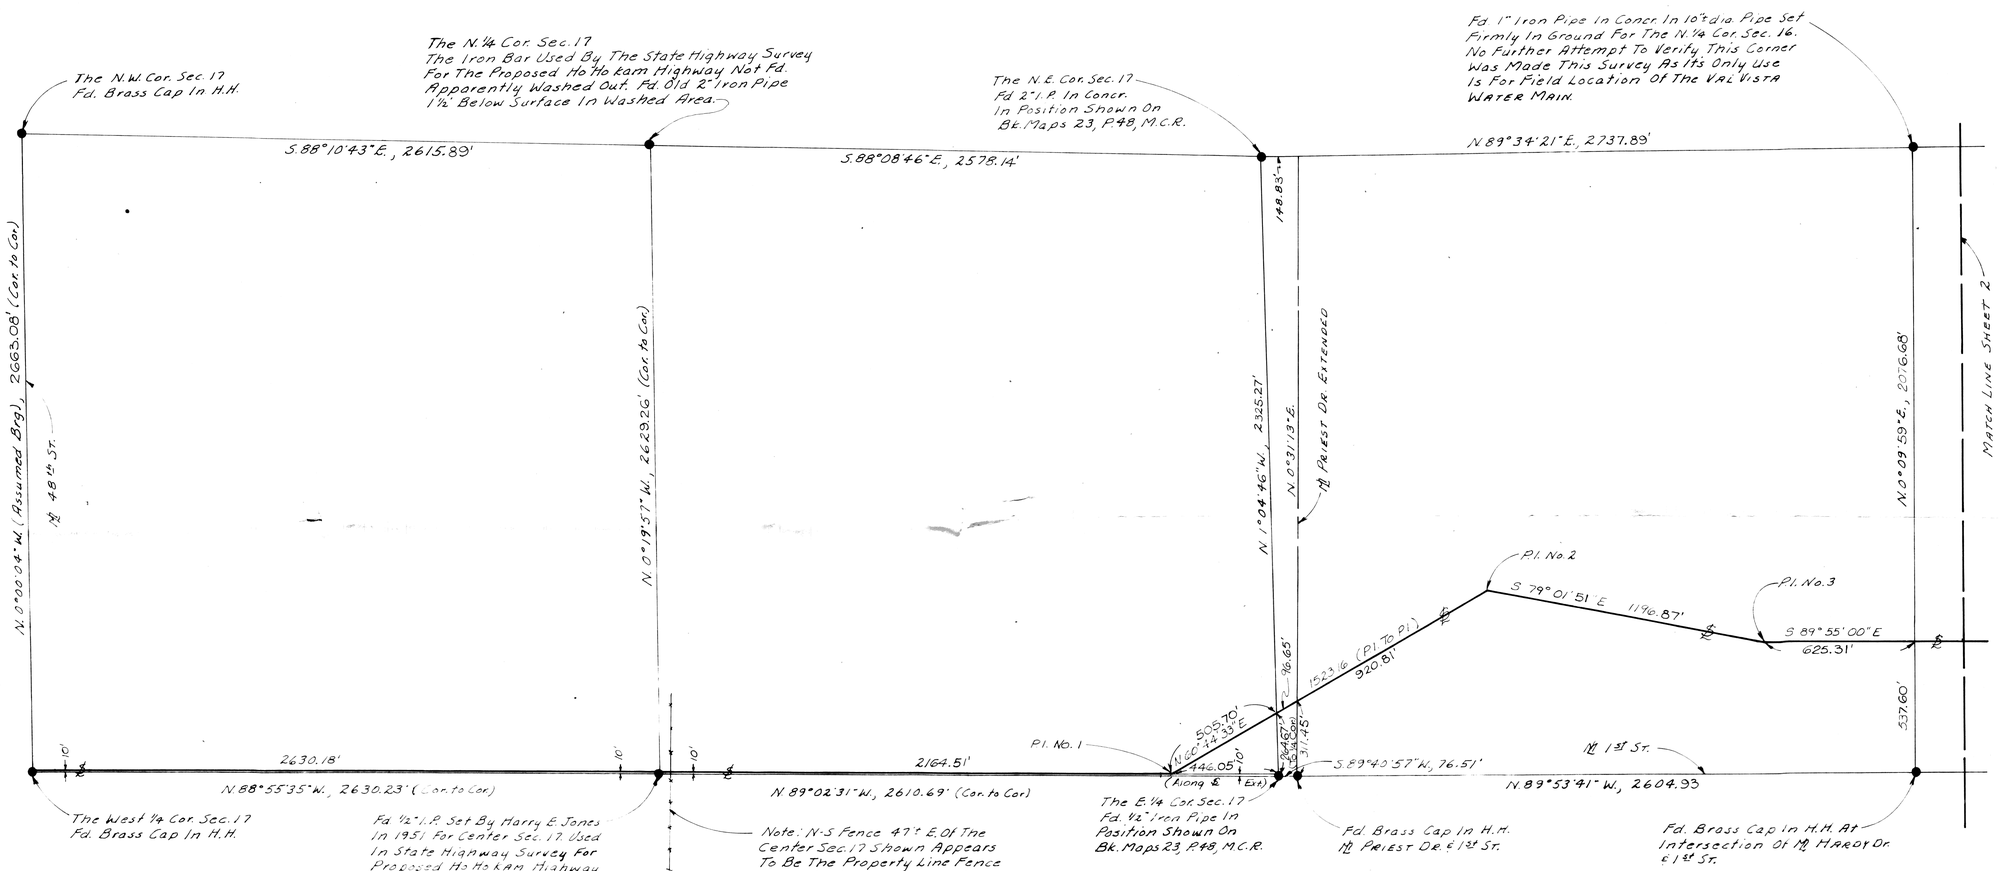

Note: The Following Maps Show The Monument Line Of Priest Dr. As The East Line, S.E.¼, Sec. 17 Or The West Line, S.W.¼, Sec. 16:

Book Of Maps 76, Page 18, M.C.R.
" " " " 78, " " 22 " ".
" " " " 81, " " 46 " ".
" " " " 106, " " 43 " ".
" " " " 69, " " 38 " ".

This will certify that the survey shown hereon was done under my supervision between Nov. 1st 1971 and March 6th, 1972, and that the field distances in the control traverse for the boundary of the portions of Secs. 17, 16 & 15 shown were adjusted to approximately 68°F. values before adjustment of the traverse.

Eugene W. Skelley

Revised this date to conform to field measurements made in Dec. 1972 & Jan. 1973 with electronic distance measuring equipment.

Eugene W. Skelley

DIN 60331-1

CITY OF PHOENIX, ARIZONA
ENGINEERING DEPARTMENT

James H. Deatherage

VAL VISTA TRANSMISSION MAIN
W-71139.00 (B.I.)

SURVEY LINE LOCATION & REPORT OF SURVEY

72

ES		3-6-72	1	2
ES	EB			

REVISED: 2-5-73 Measured Distances Change
REVISED: 4-17-72 Alignment Change