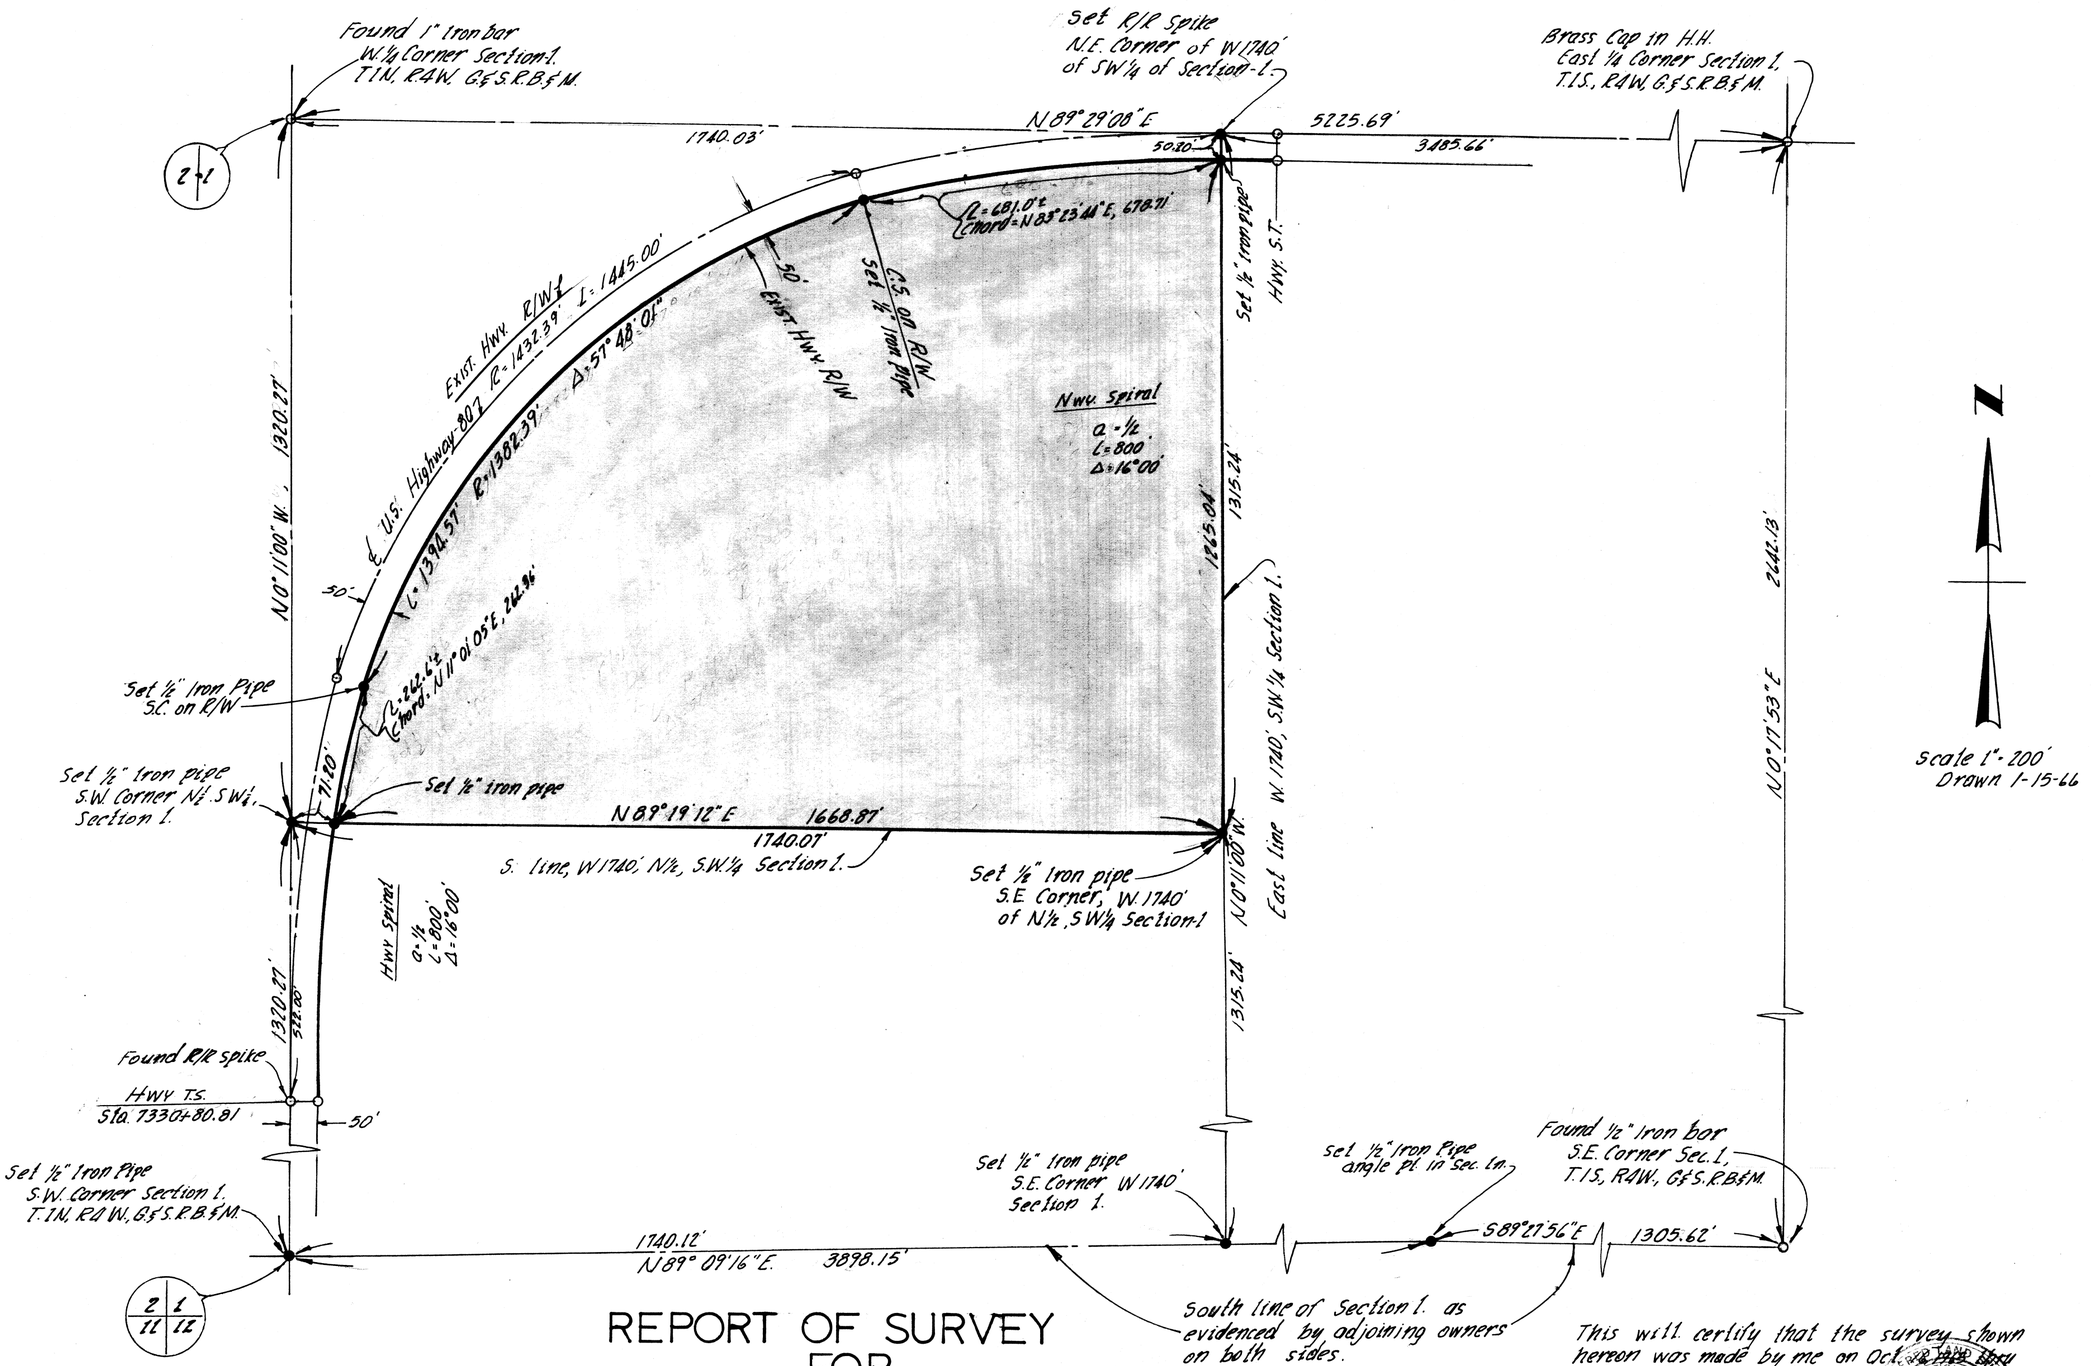

REPORT OF SURVEY
FOR
BRUCE HARDESTY, BUCKEYE, ARIZONA
of

The portion of the West 1740 feet of the N1/2 of the S.W.1/4 of Section-1 T.1S., R.4W., G.&S.R.B.&M., Maricopa, Co. Arizona, lying south and east of the southerly and easterly Right-of-Way of U.S. Highway 80.

■ — Comprising 38.69 Acres

This will certify that the survey shown hereon was made by me on Oct. 12 thru Oct. 26, 1965.

Eugene V. Stoney

REGISTERED LAND SURVEYOR
CERTIFICATE NO. 1681
EUGENE V. STONEY
Date Signed 1-20-66
ARIZONA, U.S.A.

DIN 60362

ARIZONA SURVEYING SERVICE
1114 N. 7th. St., Phoenix, Arizona

Drawing No. L-65-433-Sh.1 of 2