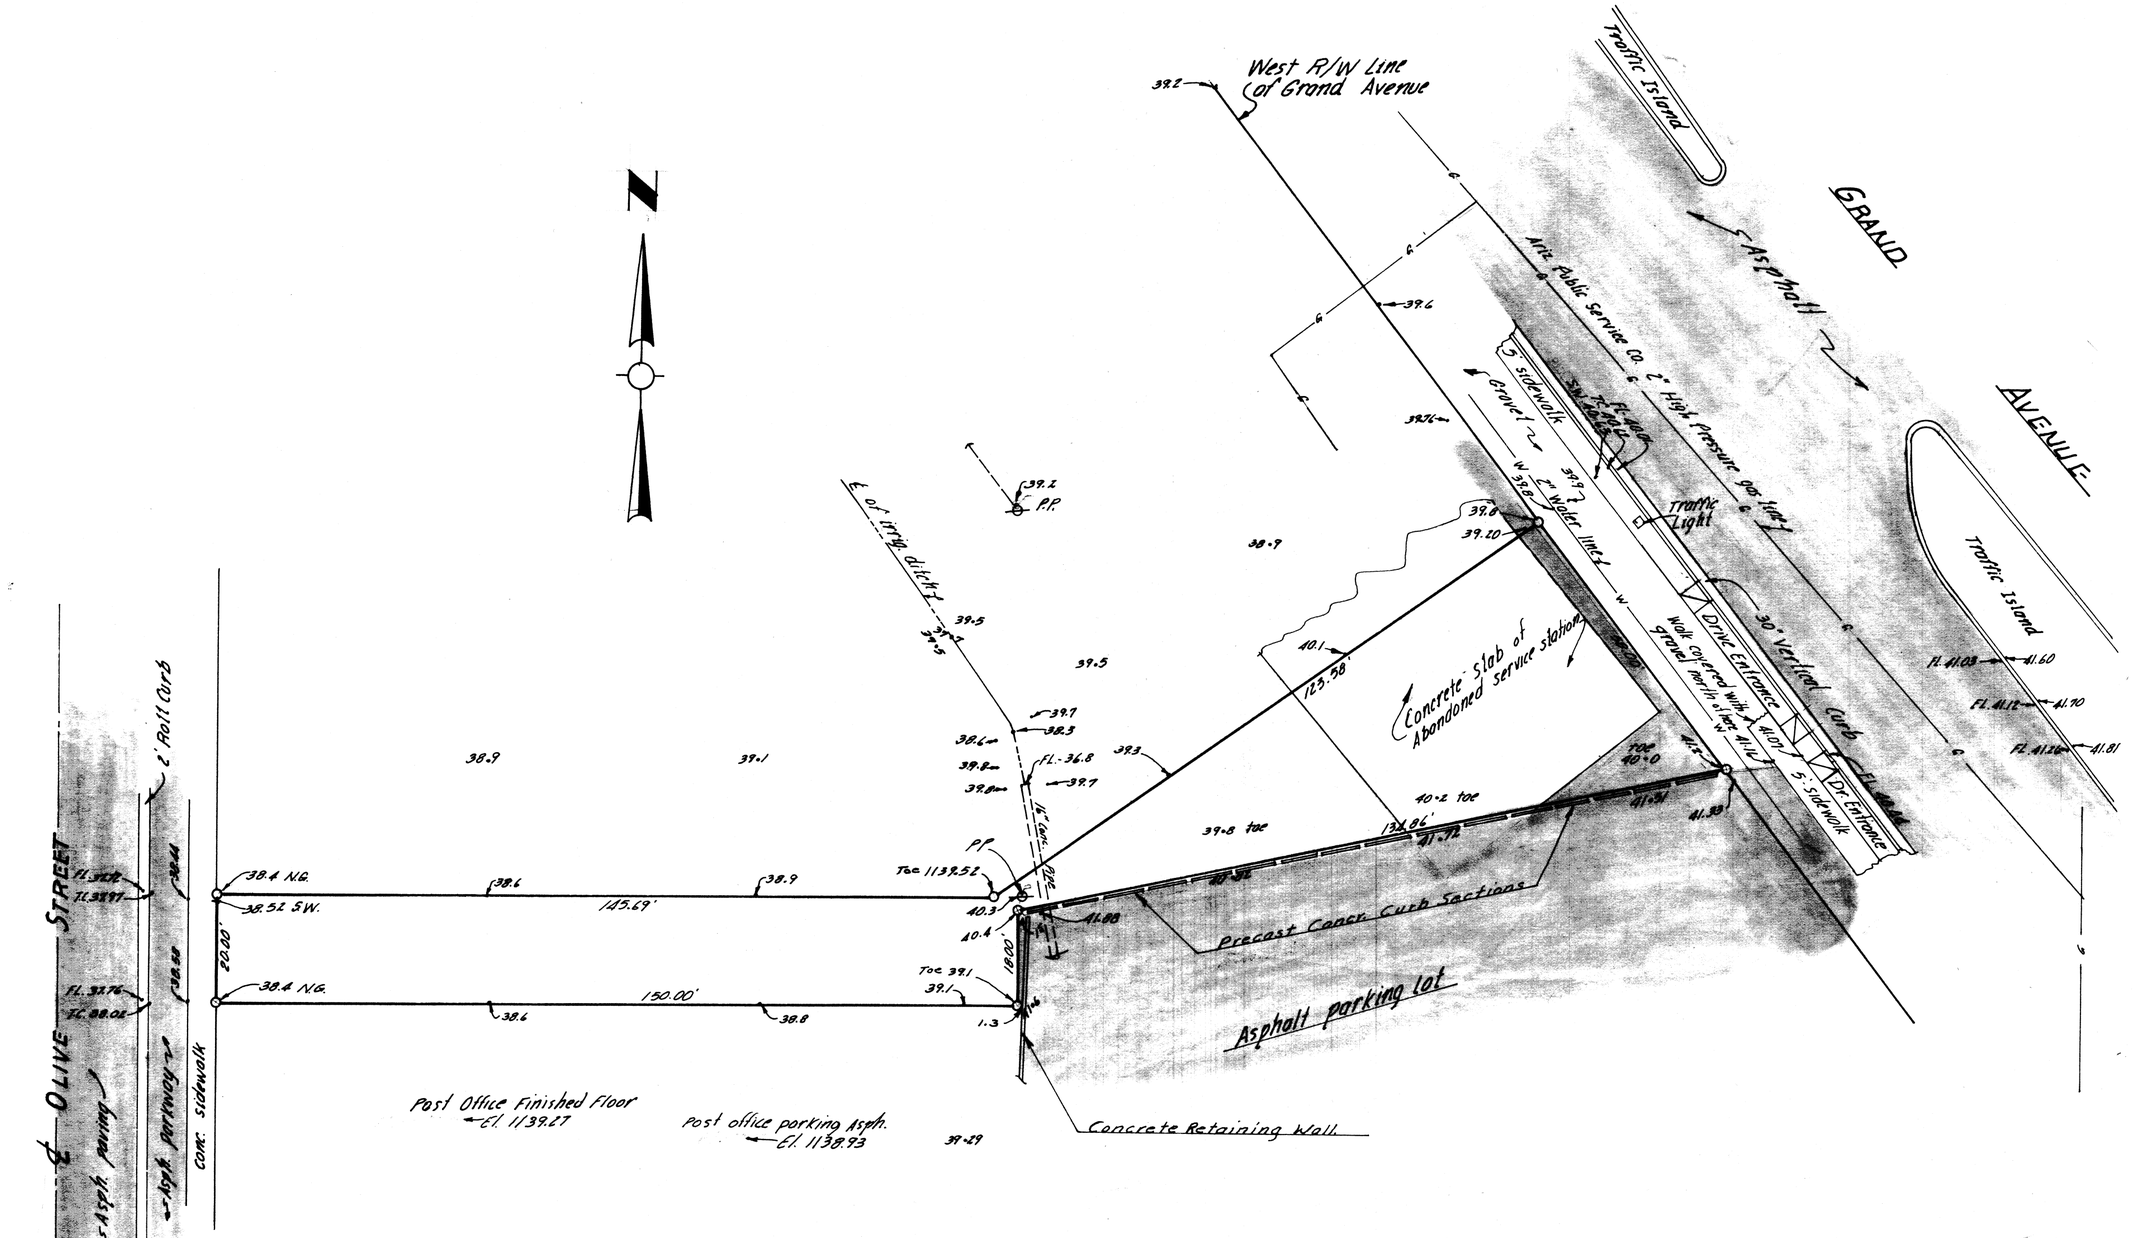

TOPOGRAPHICAL SURVEY
FOR
BODCO BUILDING CORPORATION
PHOENIX, ARIZONA
of

of the portion of the SE¼, SE¼ of section 22, T3N, R1E, G. & S.R.B. & M., Maricopa Co. Arizona as shown hereon.

Scale: 1"=20'

REFERENCE: Our Drawing No. L-65-432

LEGEND

○—½" Iron pipe prop. corner found
38.9— U.S.G.S. Elev. 1138.9

NOTE.

BENCH MARK-"+" on NW. corner of concrete walk in front of Dairy Queen ELEV.-1139.76

This will certify that the survey shown hereon was made by me on Oct. 29, 1965

Eugene V. Skelley

REGISTERED LAND SURVEYOR
CERTIFICATE NO. 1681
EUGENE V. SKELLEY
Date Filed 11/23/65
ARIZONA, U.S.A.

ARIZONA SURVEYING SURVICE
1114 N 7th. St., Phoenix, Arizona

Drawing No. EP-65-440

DIN 60363