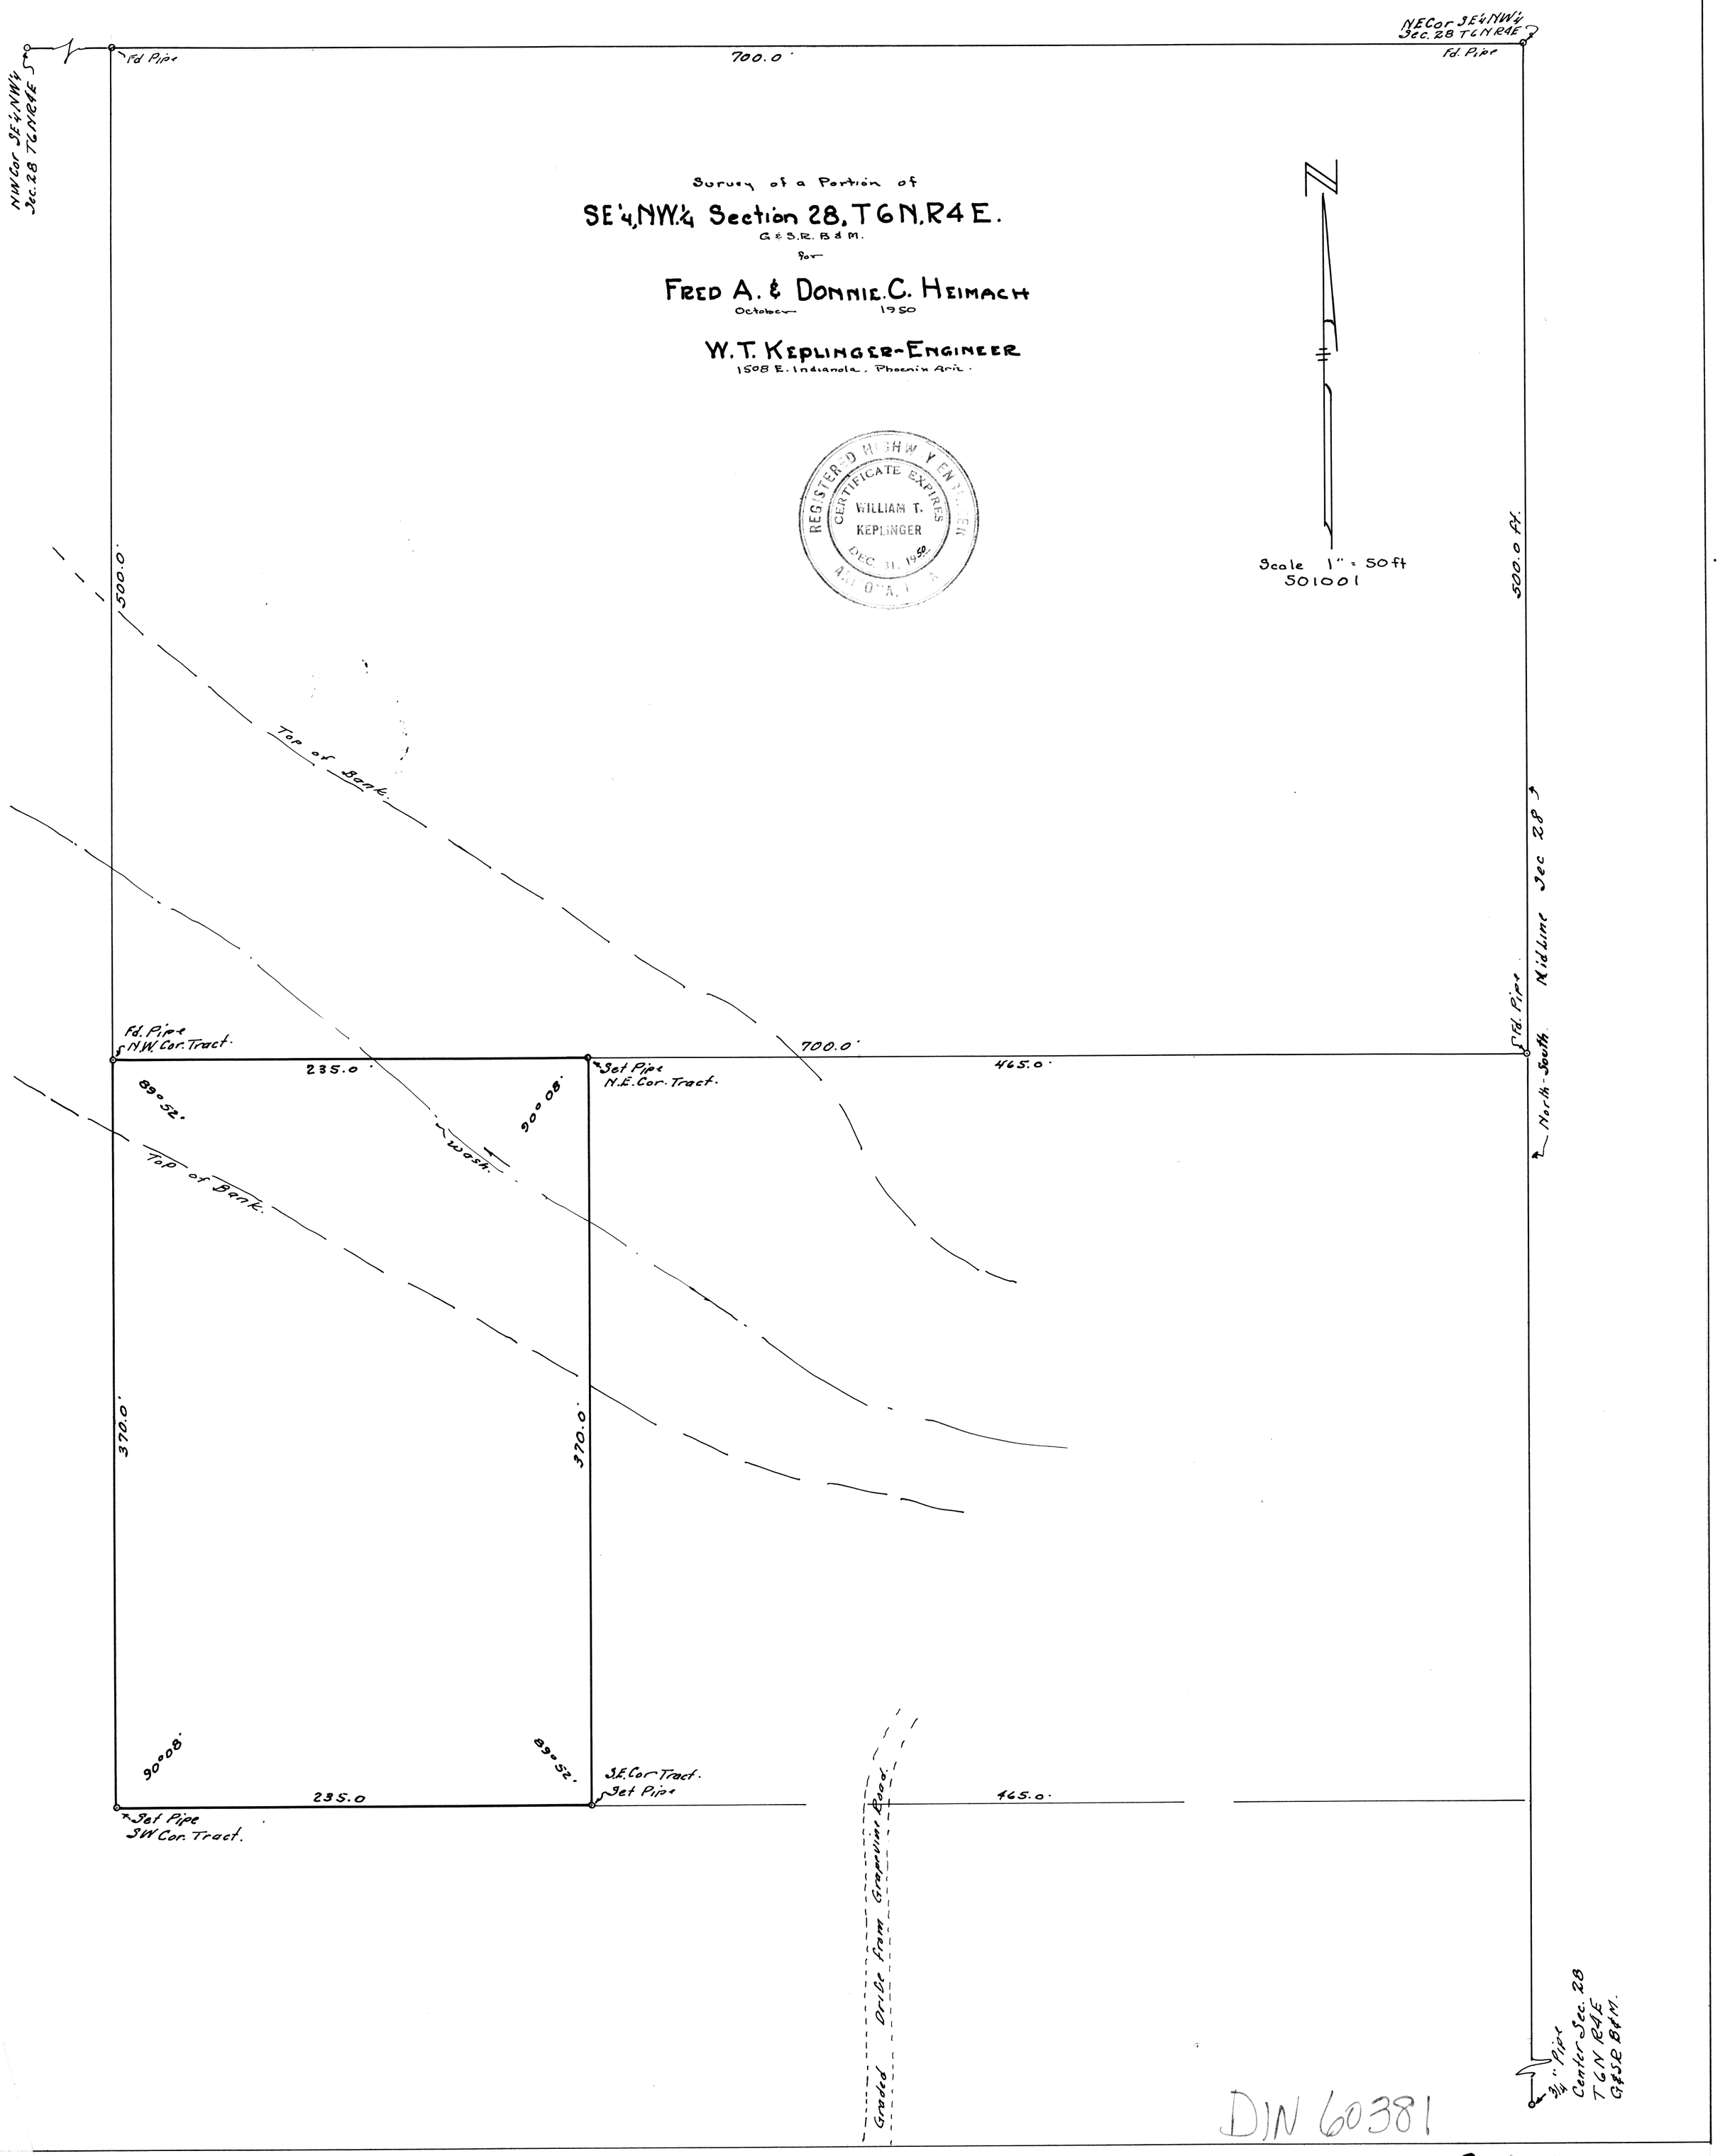
Survey of a Portion of
SE¼NW¼ Section 28, T6N, R4E.
G&S.R.B&M.
for
FRED A. & DONNIE C. HEIMACH
October 1950
W.T. KEPLINGER-ENGINEER
1508 E. Indianola, Phoenix Ariz.
REGISTERED HIGHWAY ENGINEER
CERTIFICATE EXPIRES
WILLIAM T.
KEPLINGER
DEC 31 1950
ARIZONA
Scale 1" = 50 ft
501001
NW Cor SE¼NW¼ Sec. 28 T6N R4E
Fd. Pipe
700.0'
NE Cor SE¼NW¼ Sec. 28 T6N R4E
Fd. Pipe
500.0'
500.0 ft.
Top of Bank
Fd. Pipe N.W. Cor. Tract
235.0'
89°52'
90°08'
Set Pipe N.E. Cor. Tract
700.0'
465.0'
Wash
Top of Bank
370.0'
370.0'
Fd. Pipe
North-South Midline Sec 28
90°08'
89°52'
235.0
Set Pipe SW Cor. Tract
S.E. Cor Tract
Set Pipe
465.0'
Graded Drive from Grapevine Road
¾" Pipe Center Sec. 28 T6N R4E G&SR B&M.
DIN 60381

28, 6N-4E