LOT 13
HADSELL ADDITION

Sec. 6, T. 2 N., R. 2 E.
GLENDALE, ARIZONA

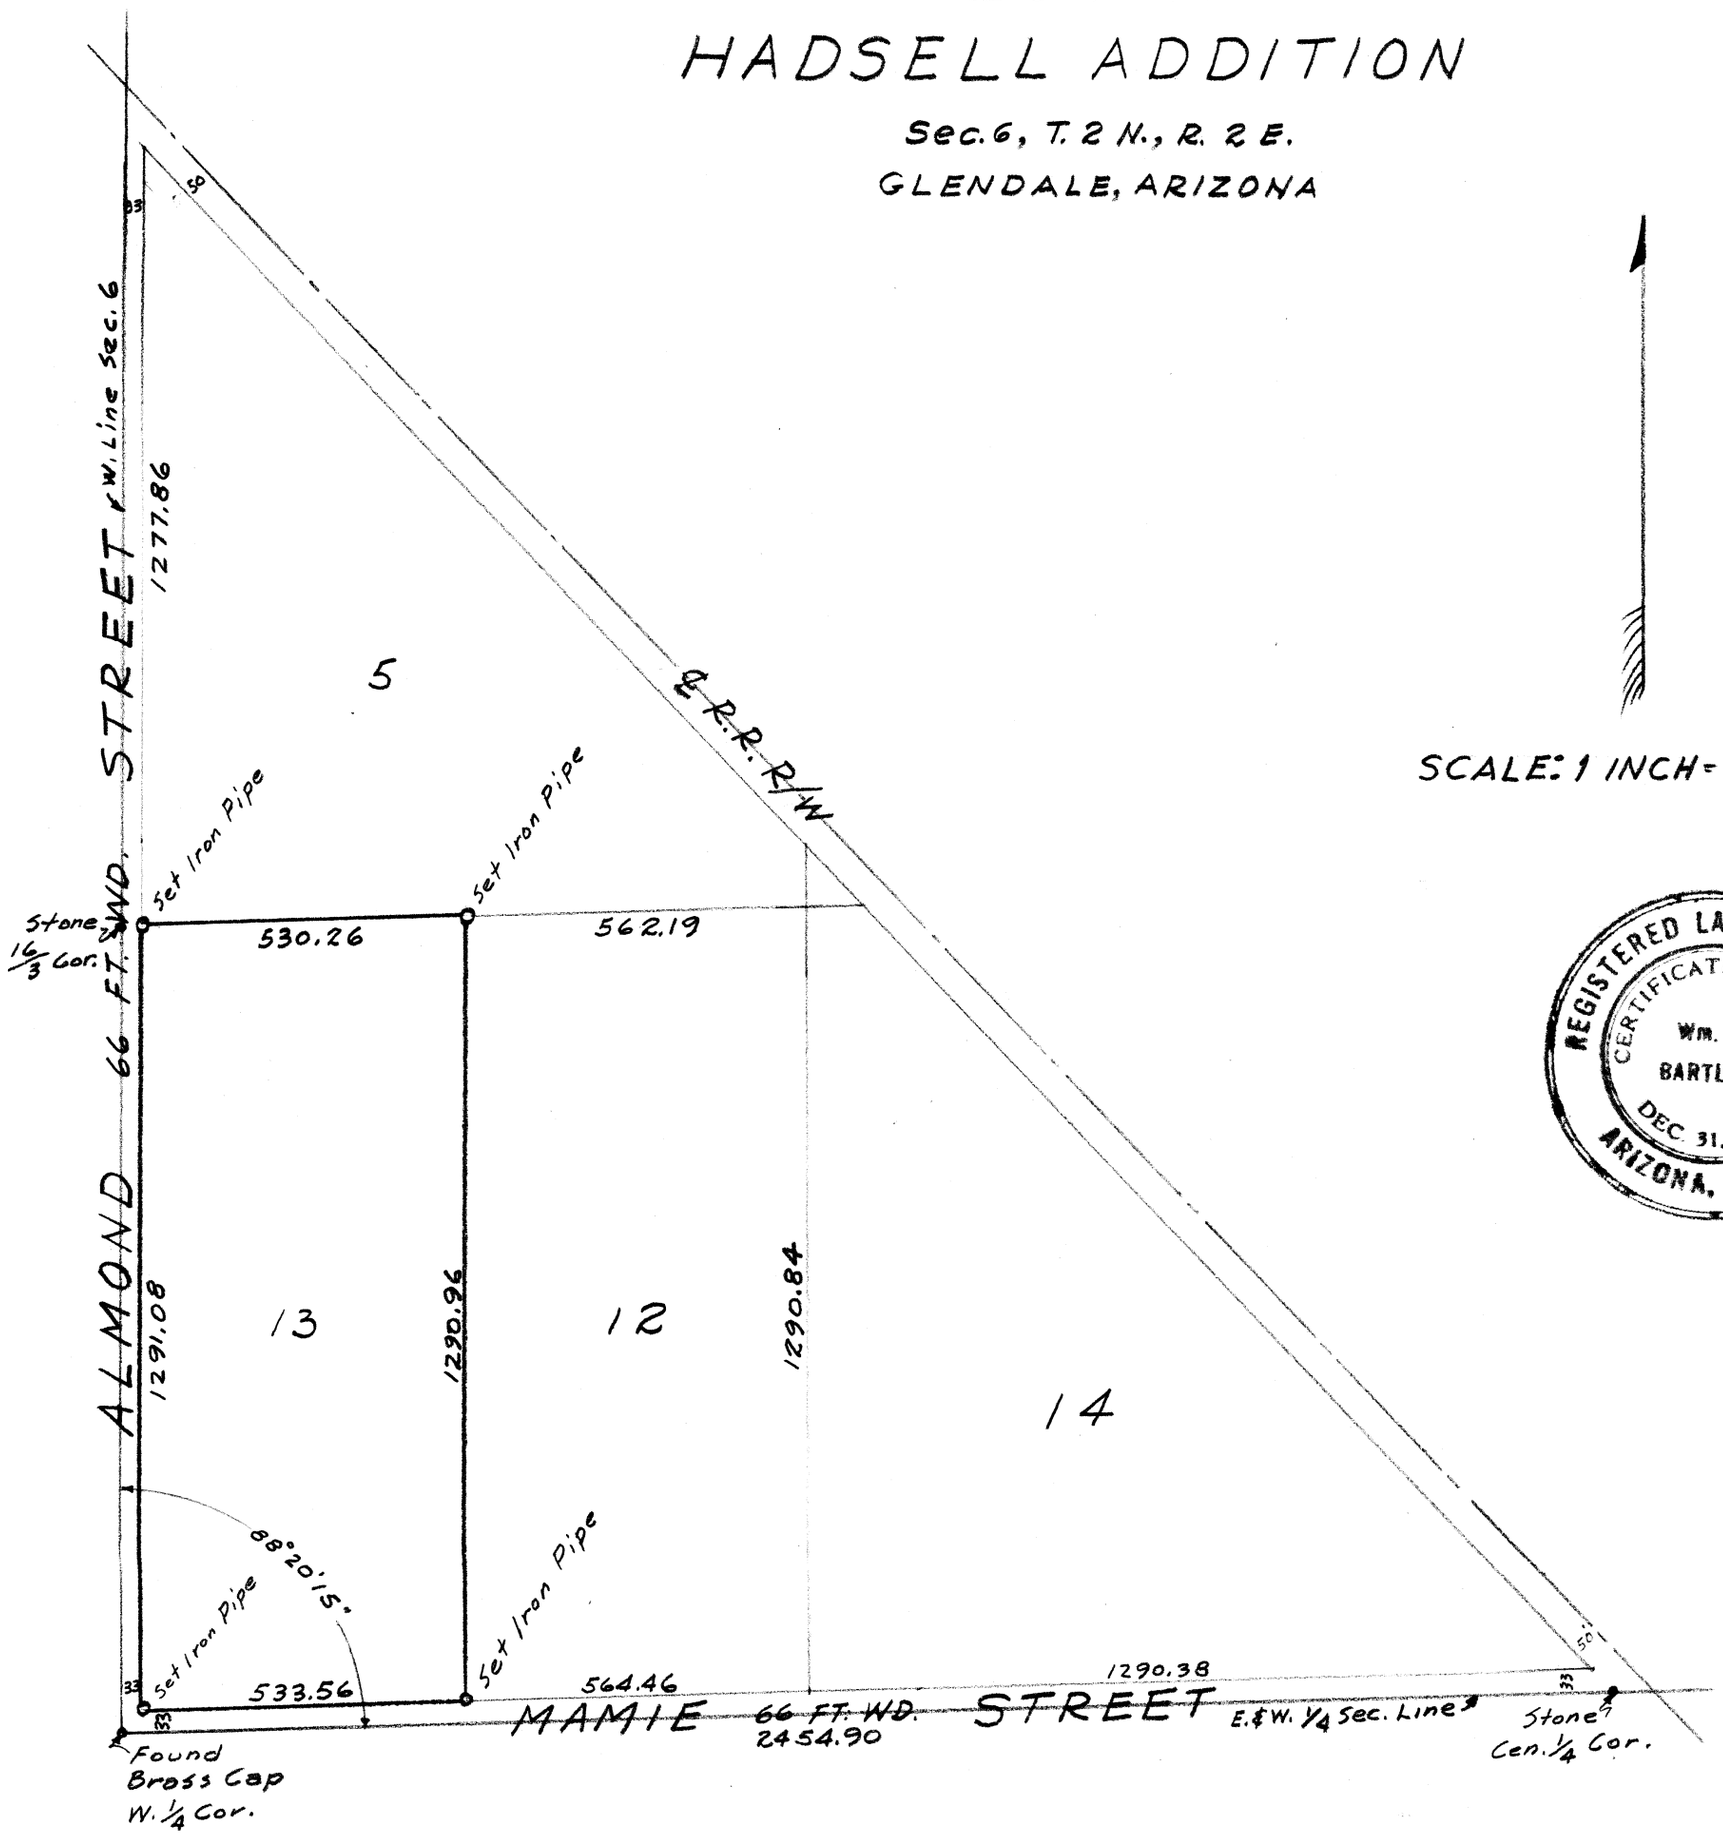

SCALE: 1 INCH = 30 FEET

REGISTERED LAND SURVEYOR
CERTIFICATE EXPIRES
Wm. H. BARTLETT
DEC. 31, 1954
ARIZONA, U.S.A.

CERTIFICATE OF SURVEY

THIS IS TO CERTIFY THAT I HAVE SURVEYED THE PREMISES DESCRIBED AS LOT 13, HADSELL ADDITION, GLENDALE, MARICOPA COUNTY, ARIZONA, MAR. 3, 1954, AND THAT I HAVE MARKED THE PROPERTY CORNERS AS SHOWN HEREON.

Wm. H. Bartlett
REGISTERED LAND SURVEYOR

DIN 60399

6, 2N-2E

BL