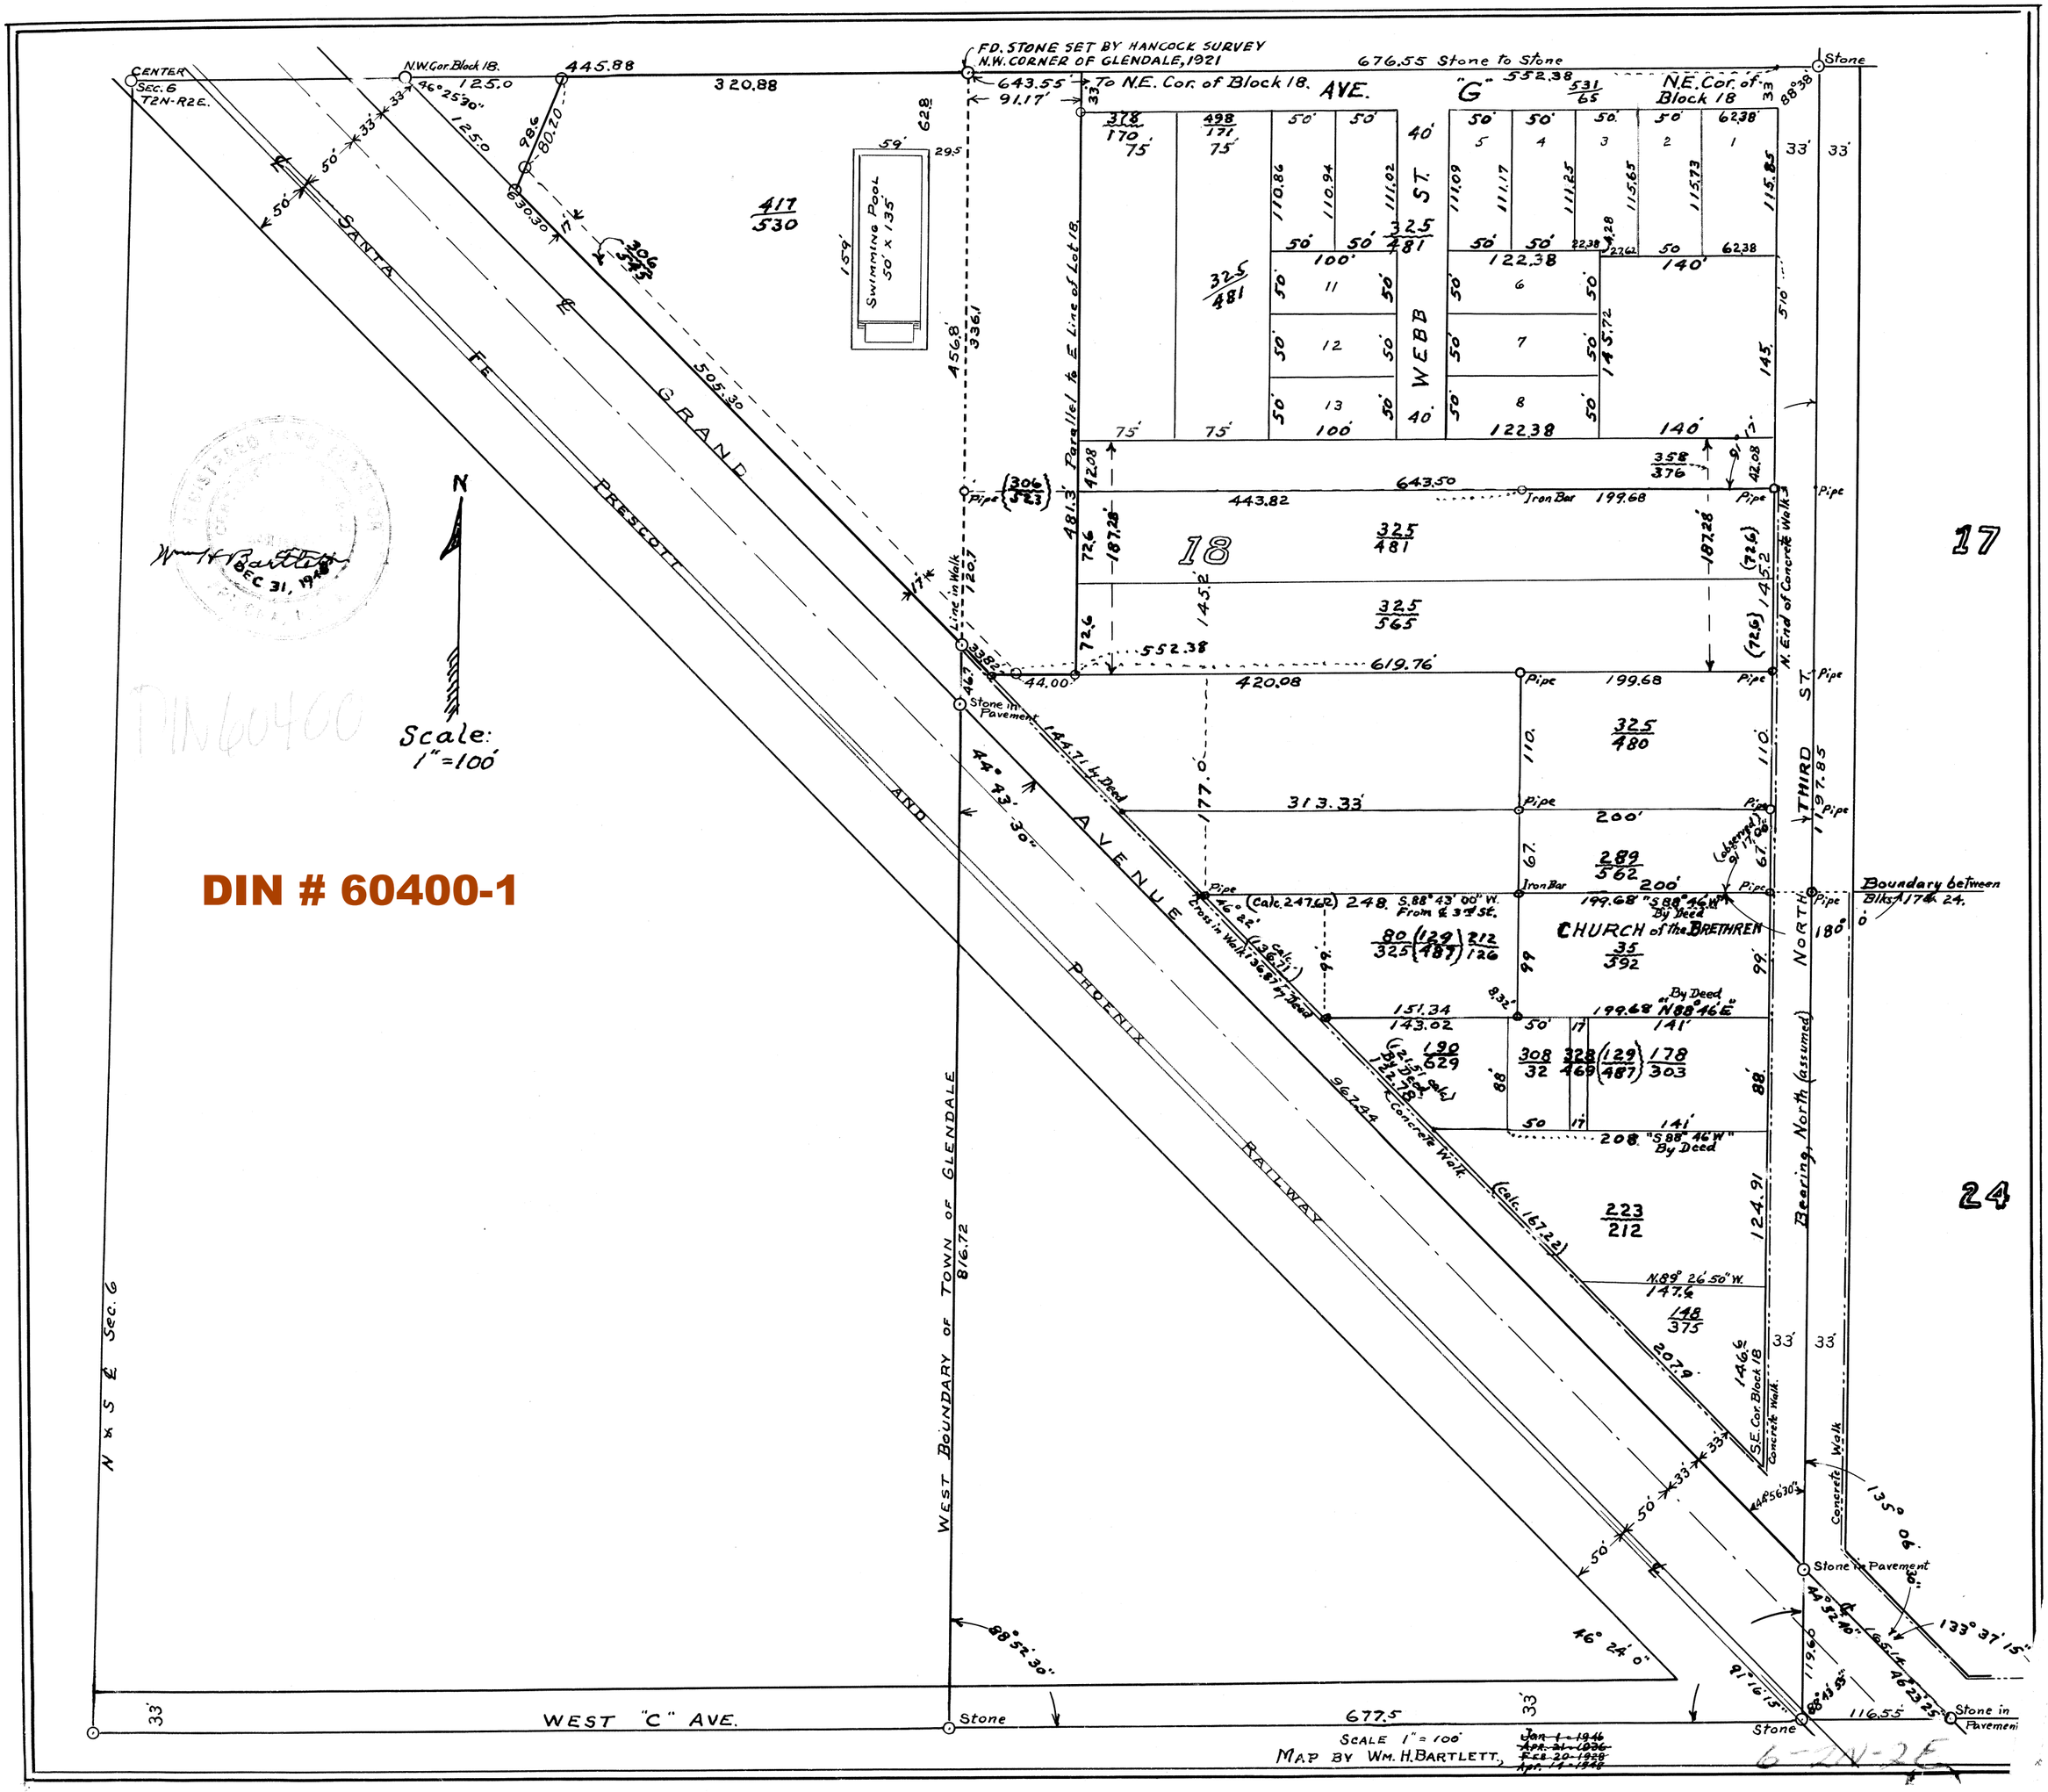

DIN # 60400-1
Scale: 1" = 100'
N
SANTA FE GRAND PRESCOTT AND PHOENIX RAILWAY
AVENUE
WEST BOUNDARY OF TOWN OF GLENDALE
WEST "C" AVE.
WEBB ST.
THIRD ST.
NORTH
CHURCH of the BRETHREN
Boundary between Blks. 17 & 24.
Bearing North (assumed)
Stone in Pavement
Concrete Walk
Iron Bar
Pipe
Stone
Swimming Pool 50' x 135'
FD. STONE SET BY HANCOCK SURVEY N.W. CORNER OF GLENDALE, 1921
676.55 Stone to Stone
To N.E. Cor. of Block 18.
N.E. Cor. of Block 18
N.W. Cor. Block 18.
CENTER SEC. 6 T2N-R2E.
N & S ℄ Sec. 6
SCALE 1" = 100'
MAP BY WM. H. BARTLETT,
Jan. 1 - 1946
Apr. 21 - 1936
Feb. 20 - 1928
Apr. 14 - 1948
6-2N-2E