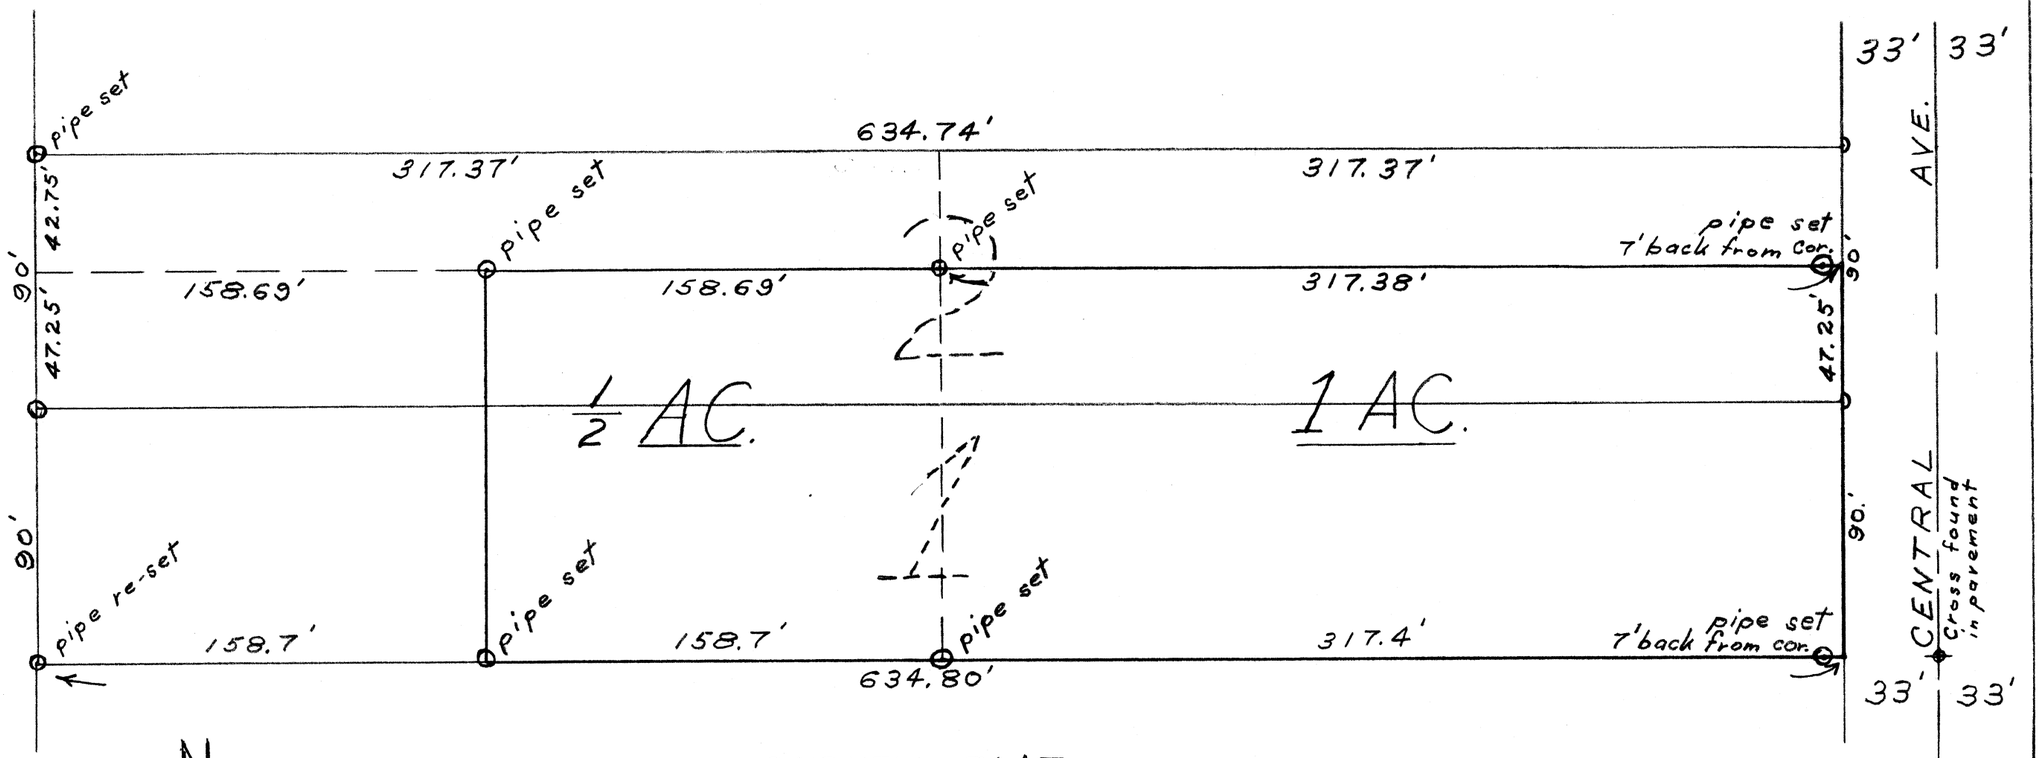

N

scale
1" = 50'

SURVEY PLAT
E.½ LOT 1 & S.47.25 ft. of E.½ LOT 2; and E.½ W.½ LOT 1 & S.47.25 ft. of E.½ W.½ LOT 2
JONES ADDITION SUBDIVISION; GLENDALE, ARIZ.; BOOK 22, PAGE 26, M.C.R.
SEC. 6, T.2N., R.2E.; G.&S.R.B.&M.
BARTLETT ENGINEERING CO.
31 S. 1ST AVE., PHOENIX, ARIZONA.
2 FEBRUARY 1956

REGISTERED LAND SURVEYOR
CERTIFICATE EXPIRES
Wm. H. BARTLETT
DEC. 31, 1956
ARIZONA, U.S.A.

6, 2N-2E

DIN 60401