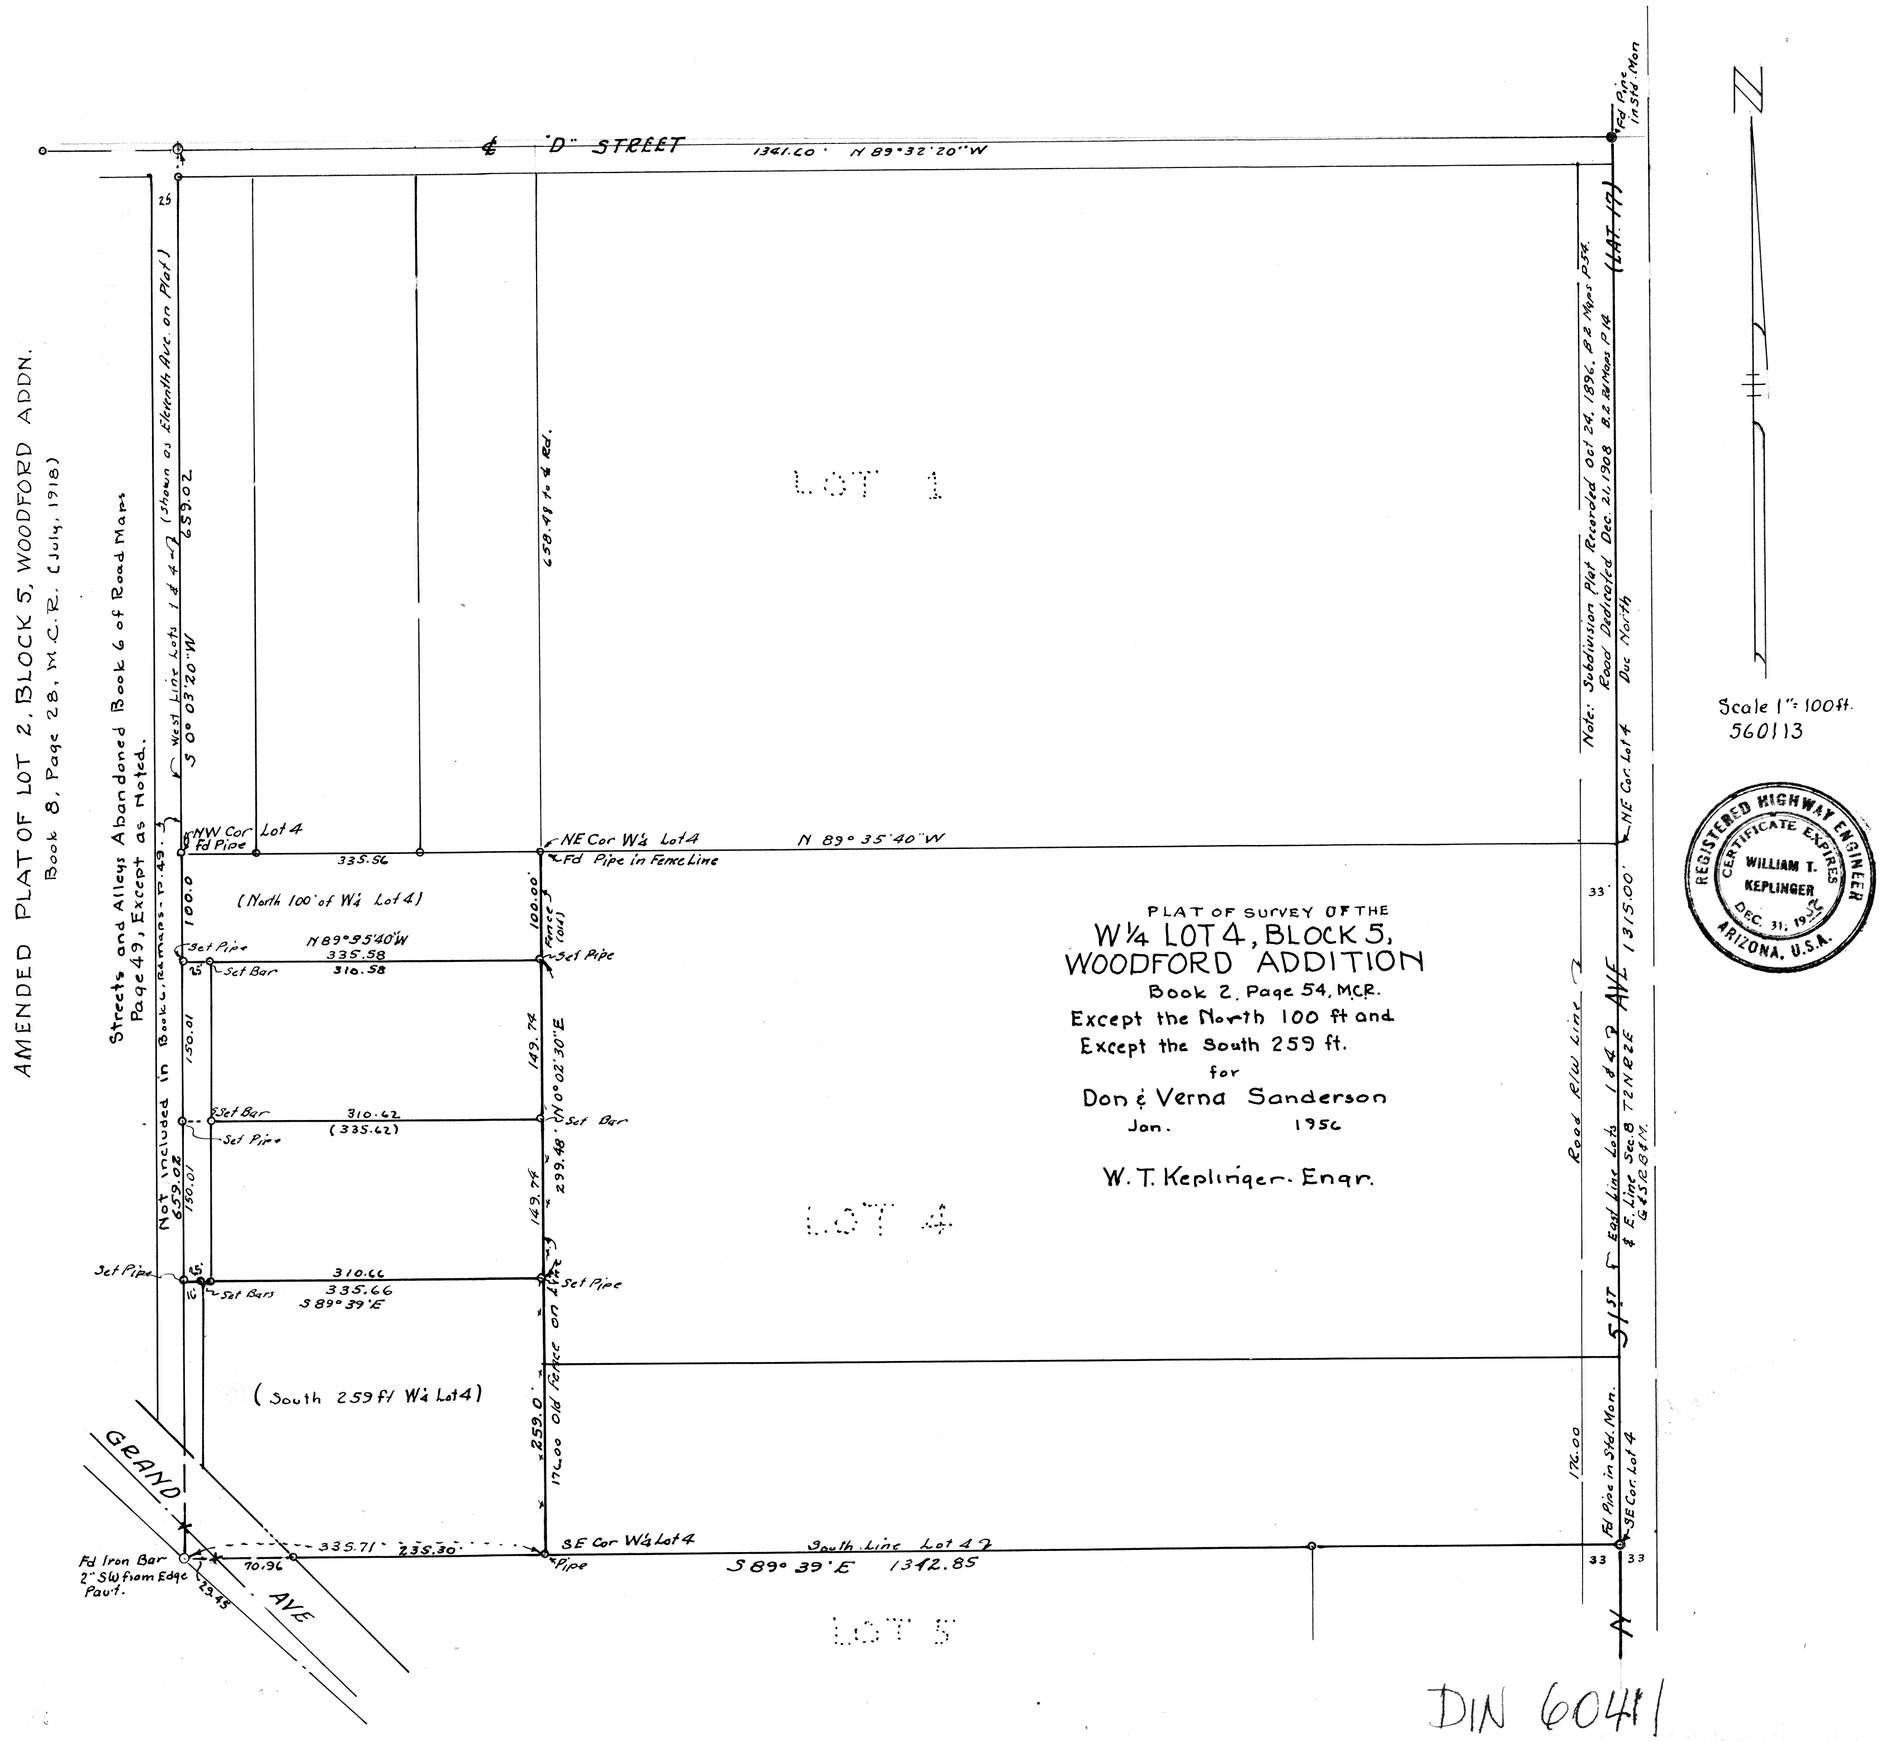
AMENDED PLAT OF LOT 2, BLOCK 5, WOODFORD ADDN.
Book 8, Page 28, M.C.R. (July, 1918)
Streets and Alleys Abandoned Book 6 of Road Maps Page 49, Except as Noted.
Not Included in Book 6, Maps-Pg. 49.
℄ "D" STREET
1341.60 N 89°32'20"W
Fd Pipe in Sta. Mon
West Line Lots 1 & 4-2 (Shown as Eleventh Ave. on Plat)
S 0° 03'20"W
659.02
658.49 to ℄ Rd.
NW Cor Lot 4
Fd Pipe
335.56
NE Cor W¼ Lot 4
Fd Pipe in Fence Line
N 89° 35'40"W
(North 100' of W¼ Lot 4)
100.0
100.00
Set Pipe
N 89°35'40"W
335.58
310.58
Set Bar
Fence (old)
150.01
149.74
N 0°02'30"E
Set Bar
310.62
(335.62)
Set Pipe
299.48
659.02
150.01
310.66
335.66
S 89° 39'E
Set Bars
(South 259 ft W¼ Lot 4)
259.0
17.00 Old Fence on Line
GRAND AVE
Fd Iron Bar 2" SW from Edge Pavt.
10.96
23.45
335.71
335.30
SE Cor W¼ Lot 4
Pipe
South Line Lot 4
S 89° 39'E 1342.85
LOT 1
LOT 4
LOT 5
Note: Subdivision Plat Recorded Oct 24, 1894, B 2 Maps P 54.
Road Dedicated Dec. 21, 1908 B 2 Maps P 14
(LAT 17)
NE Cor Lot 4
Due North
Road R/W Line
1315.00'
33'
1 & 4 2 AVE
T2N R2E
& E. Line Sec. 8 G&SRB&M.
East Line Lots
S 1°37'
176.00
Fd Pipe in Sta. Mon.
SE Cor Lot 4
33
33
PLAT OF SURVEY OF THE
W¼ LOT 4, BLOCK 5,
WOODFORD ADDITION
Book 2, Page 54, M.C.R.
Except the North 100 ft and
Except the South 259 ft.
for
Don & Verna Sanderson
Jan. 1956
W. T. Keplinger - Engr.
Scale 1" = 100 ft.
560113
REGISTERED HIGHWAY ENGINEER
CERTIFICATE EXPIRES
WILLIAM T. KEPLINGER
DEC. 31, 1956
ARIZONA, U.S.A.
DIN 60411
Sec. 8, 2N-2E