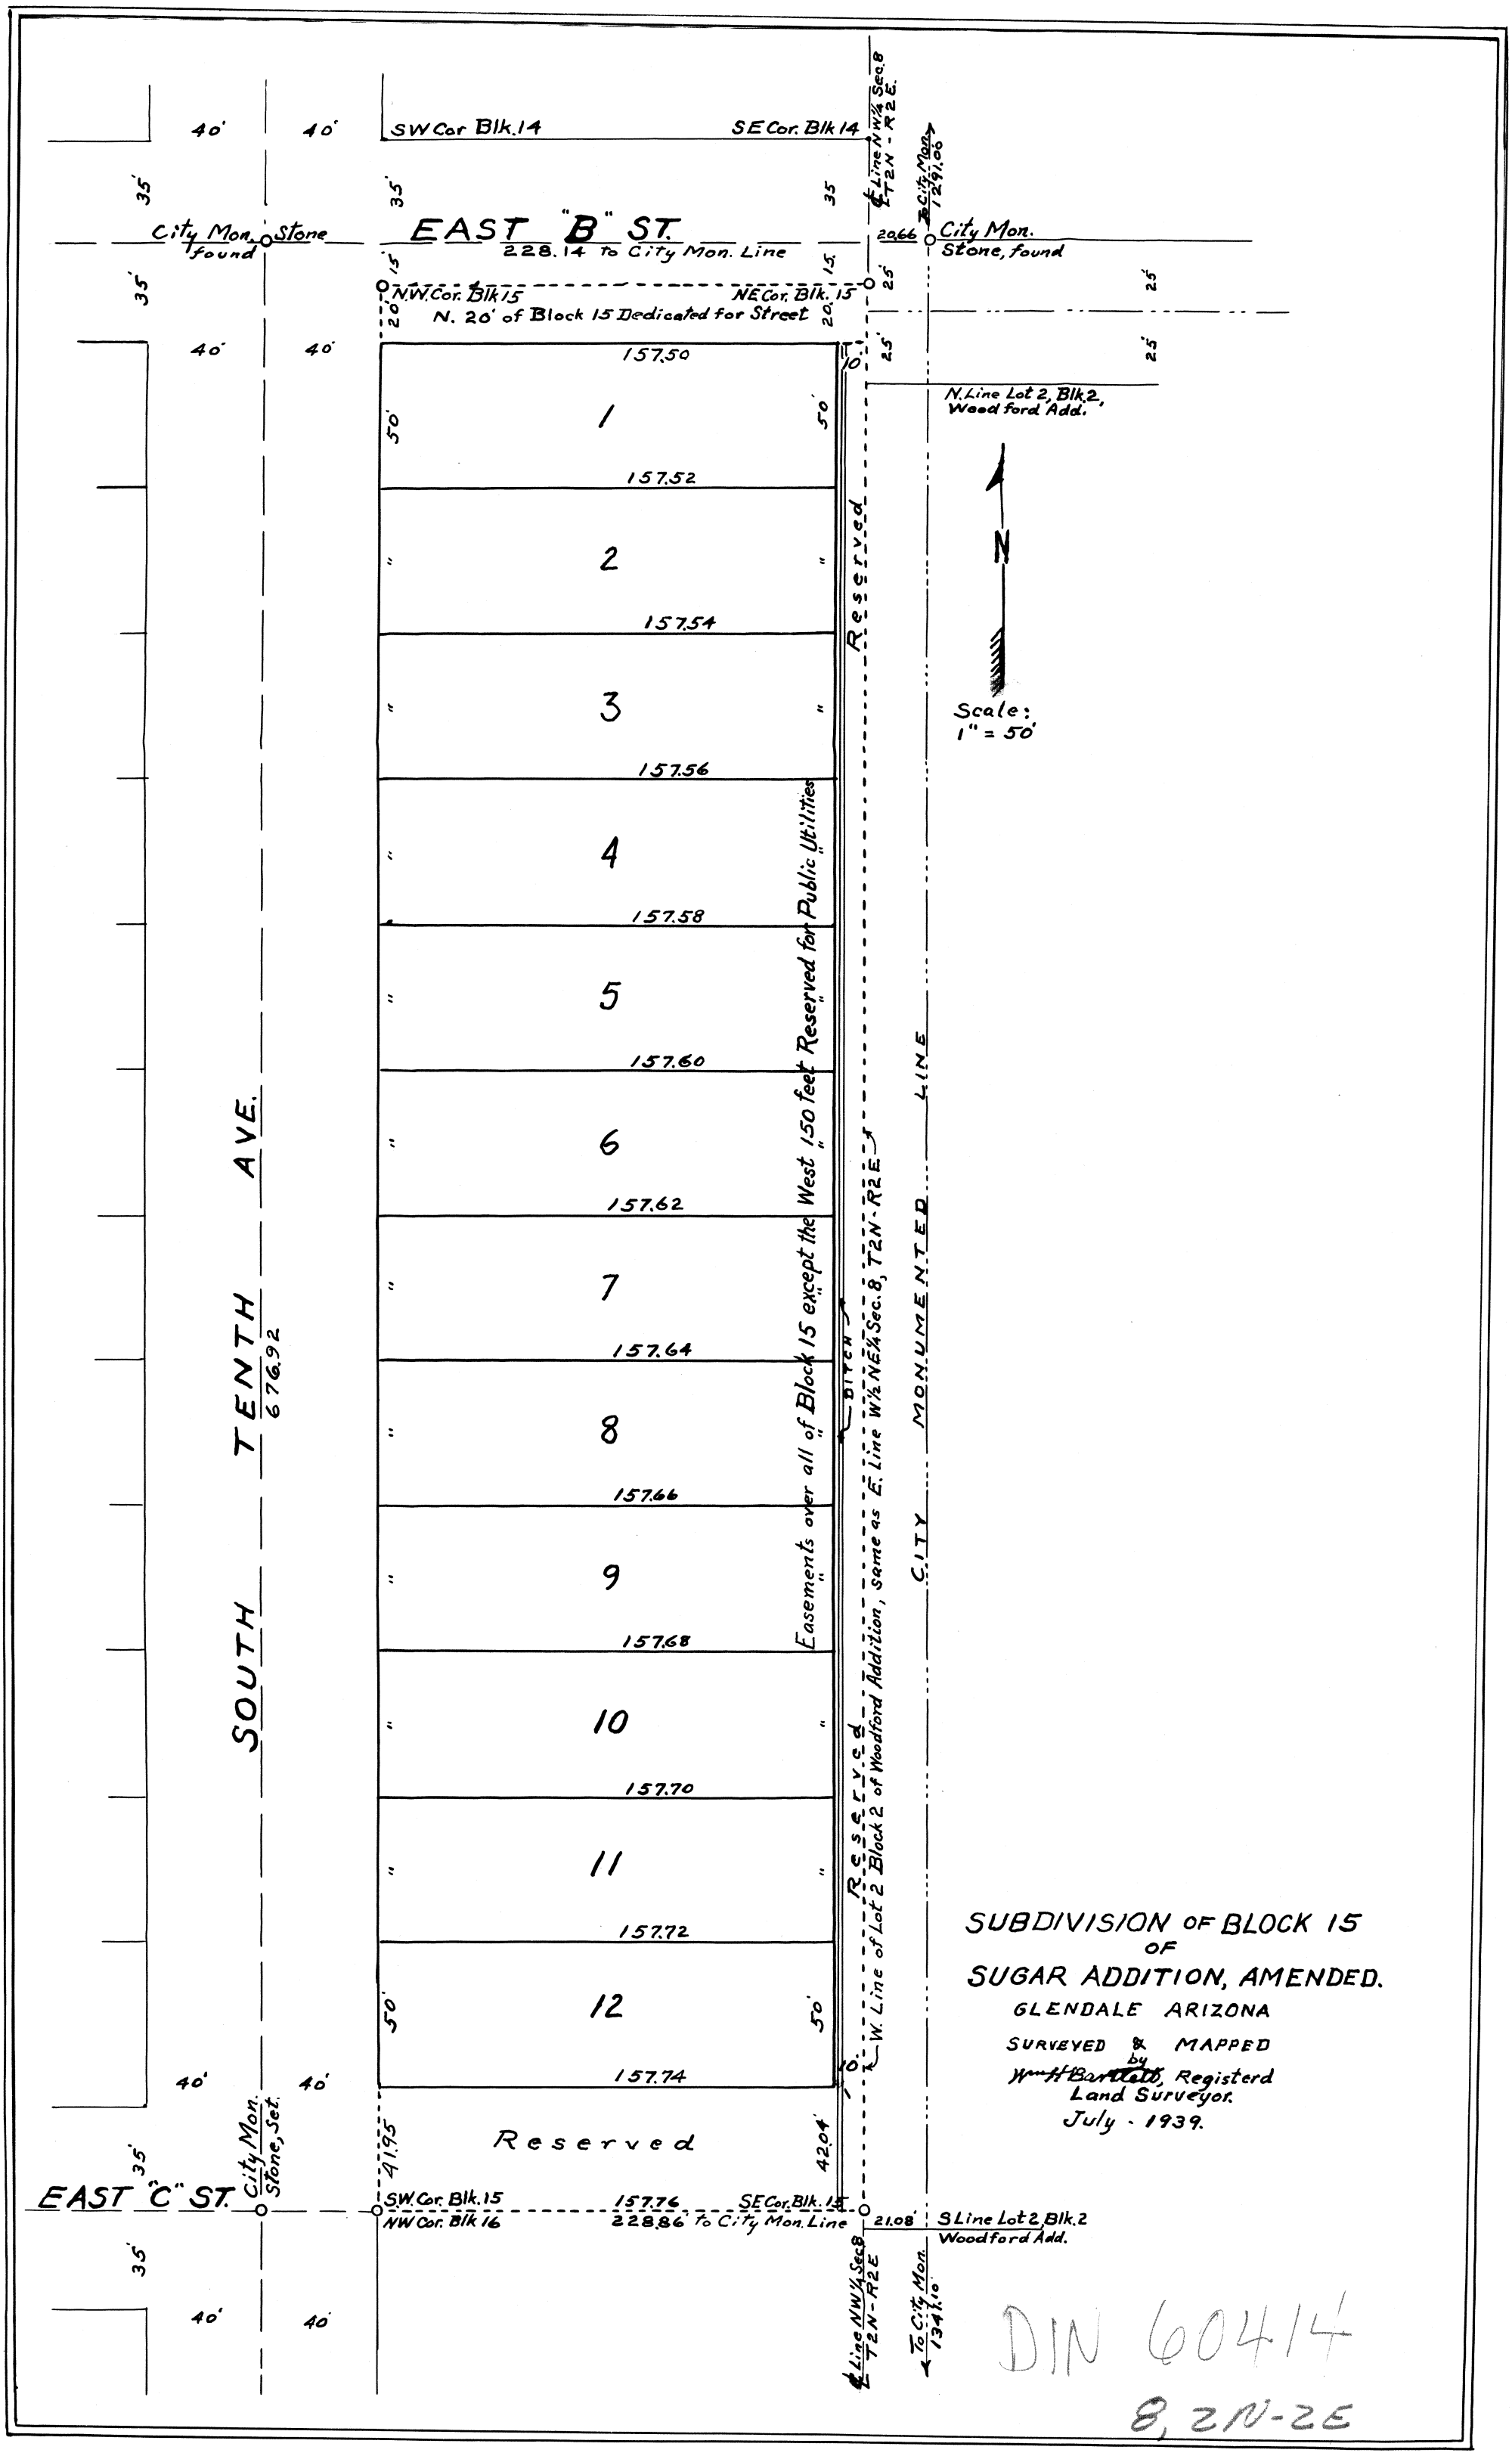
SUBDIVISION OF BLOCK 15
OF
SUGAR ADDITION, AMENDED.
GLENDALE ARIZONA
SURVEYED & MAPPED
by
Registerd
Land Surveyor.
July - 1939.
Scale:
1" = 50'
N
EAST "B" ST.
228.14 to City Mon. Line
SW Cor Blk.14
SE Cor. Blk 14
N.W. Cor. Blk 15
NE Cor. Blk. 15
N. 20' of Block 15 Dedicated for Street
City Mon. Stone found
City Mon. Stone, found
N. Line Lot 2, Blk. 2, Woodford Add.
S Line Lot 2, Blk. 2 Woodford Add.
SOUTH TENTH AVE.
676.92
EAST "C" ST.
City Mon. Stone, Set.
S.W. Cor. Blk. 15
NW Cor. Blk 16
SE Cor. Blk. 15
157.76
228.86 to City Mon. Line
Reserved
Reserved
Reserved
Easements over all of Block 15 except the West 150 feet Reserved for Public Utilities
W. Line of Lot 2 Block 2 of Woodford Addition, same as E. Line W½ NE¼ Sec. 8, T2N-R2E
CITY MONUMENTED LINE
1
2
3
4
5
6
7
8
9
10
11
12
157.50
157.52
157.54
157.56
157.58
157.60
157.62
157.64
157.66
157.68
157.70
157.72
157.74
41.95
42.04
DIN 6041
8, 2N-2E