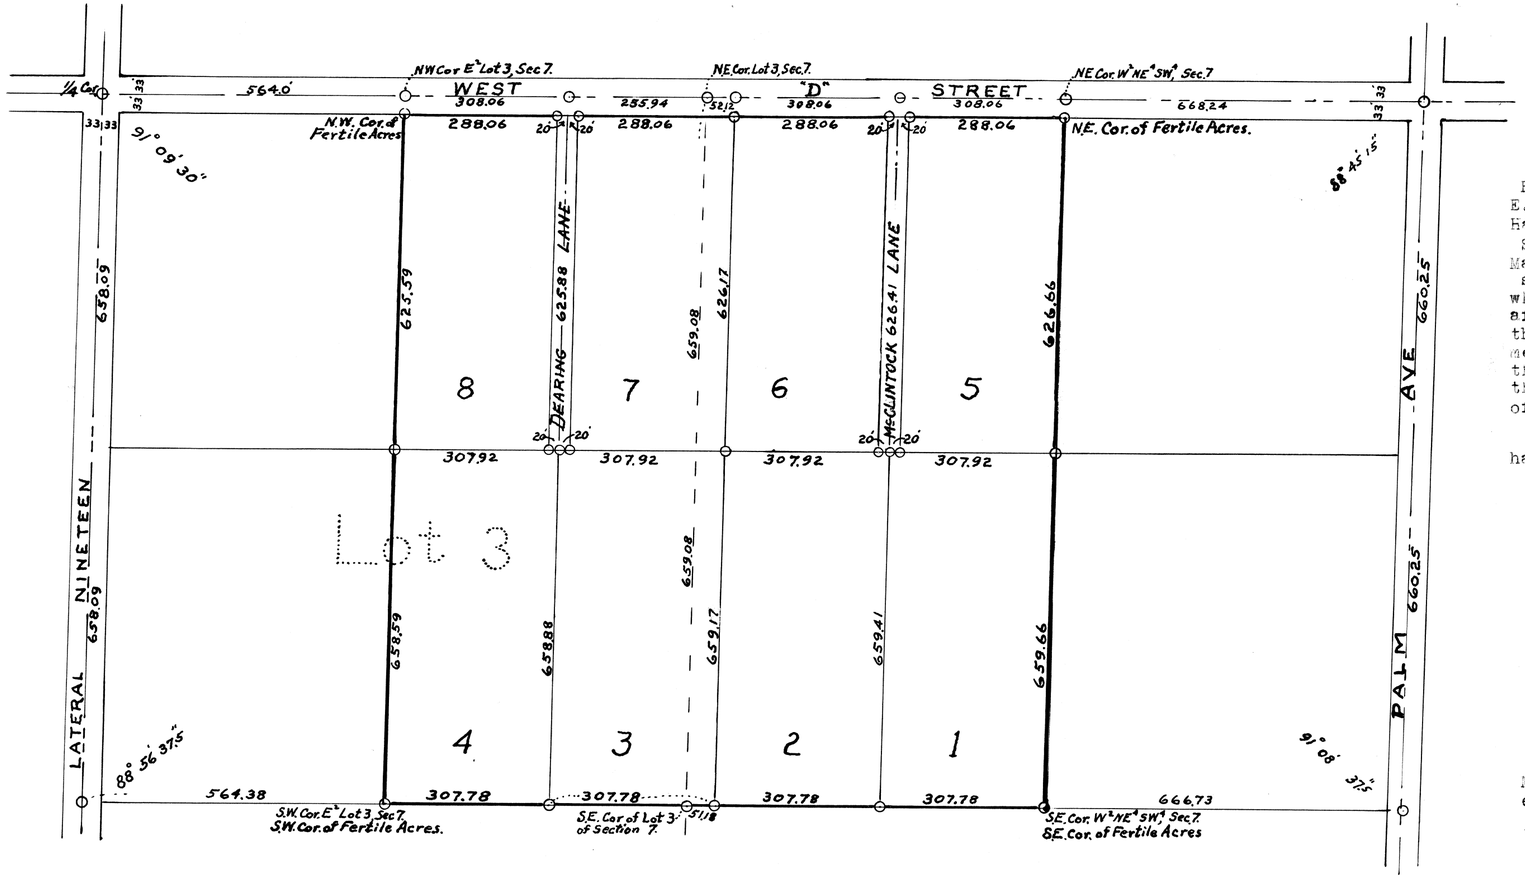

N

Scale:
1" = 200'

FERTILE ACRES

A SUBDIVISION OF LOT 3 & THE NE¼ OF THE SW¼ OF SEC. 7, T.2N.-R.2E., G.& S.R.B&M., MARICOPA CO., ARIZONA

REGISTERED LAND SURVEYOR
CERTIFICATE EXPIRES
WM. H. BARTLETT
DEC. 31, 1946
ARIZONA, U.S.A.

D E D I C A T I O N

BE IT HEREBY KNOWN, That P. C. Claypool and Gertrude E. Claypool, his wife, being the owners of the East Half of Lot 3, and the West Half of the NE¼ of the SW¼, of Section 7, Tp. 2 N, Rg. 2 E, G & SR B&M, Maricopa Co., Arizona, have caused the same to be surveyed, subdivided and platted, as shown hereon, which premises, so subdivided and platted, shall hereafter be known as " Fertile Acres "; and declares that said plat sets forth the location , gives the dimensions and numbers of each Lot thereof, and gives the dimensions and names of each Lane and Street; and they hereby dedicate said Lanes and Street to the use of the Public.

IN WITNESS WHEREOF, We have hereunto set our hands and seal, this day of June, 1946.

_____

_____

ACKNOWLEDGEMENT

STATE OF ARIZONA)
COUNTY OF MARICOPA) s. s.

The foregoing instrument was acknowledged before me by P. C. Claypool and Gertrude E. Claypool, this day of June, 1946.

_____
Notary Public.

My Commission will expire,

Certificate of Survey

This is to certify that the undersigned made the survey, subdivision and plat of the property described in the accompanying dedication, and as platted hereon, in the month of June, 1946.

Wm. H. Bartlett
Registered Land Surveyor.
31 So. 1st. Ave., Phoenix, Arizona.

DIN 60441

DIN # 60441-1

7, 2N-2E