D E D I C A T I O N

BE IT HEREBY KNOWN, That EMILIE M. TWITTY, a widow; and NOLEY C. BAKER and MYRA D. BAKER, his wife: being all the owners of all except the South 130. ft. of the South Half of Lot 1, of Block 8 of ORCHARD ADDITION to GLENDALE, ARIZONA, as recorded in the office of the Recorder of Maricopa County, Arizona, in Book 3 of Maps at page 30 thereof:

and that J. M. MILES, and MARY MILES, his wife, being all the owners of the aforesaid South 130. ft. of the South Half of said Lot 1, Block 8, ORCHARD ADDITION to GLENDALE, ARIZONA, recorded as aforesaid;

and that FLORA M. STATLER, a single woman, being the owner of all of the North Half of Lot 4 of said Block 8, ORCHARD ADDITION to GLENDALE, ARIZONA, recorded as aforesaid;

have caused said premises to be surveyed, subdivided and platted as shown hereon under the name of "GREENWOOD PARK, AMENDED," and hereby publish this plat as and for the plat of said GREENWOOD PARK, AMEDED; and hereby declare that said plat sets forth the location and gives the dimensions of the Lots, Streets and Irrigation Easement constituting same, and that each Lot and Street shall be known by the number or name given to each respectively on said plat;

and the owners of these premises hereby dedicate to the public for use as such the streets and irrigation easement shown on said plat and included in the above described premises.

_____ _____

_____ _____

_____ _____

STATE OF ARIZONA)
COUNTY OF MARICOPA) s. s. The foregoing instrument was acknowledged before me by Emilie M. Twitty, Noley C. Baker, Myra D. Baker, J. M. Miles Mary Miles, and Flora M. Statler, this day of 1948.

My Commission will expire _____ NOTARY PUBLIC

A P P R O V A L

The subdivision as shown hereon is hereby approved by the Mayor and the Council of the Town of GLENDALE, ARIZONA, this day of 1948.

_____ MAYOR.

Attest: _____ Town Clerk.

CERTIFICATE of SURVEY

This is to certify that the survey and subdivision of the premises described and platted hereon were made by me during the months of January and February, 1948.

Wm. H. Bartlett
Registered Land Surveyor.

REGISTERED LAND SURVEYOR
CERTIFICATE EXPIRES
WM. H. BARTLETT
DEC 31, 1948
ARIZONA, U.S.A.

DIN 60445

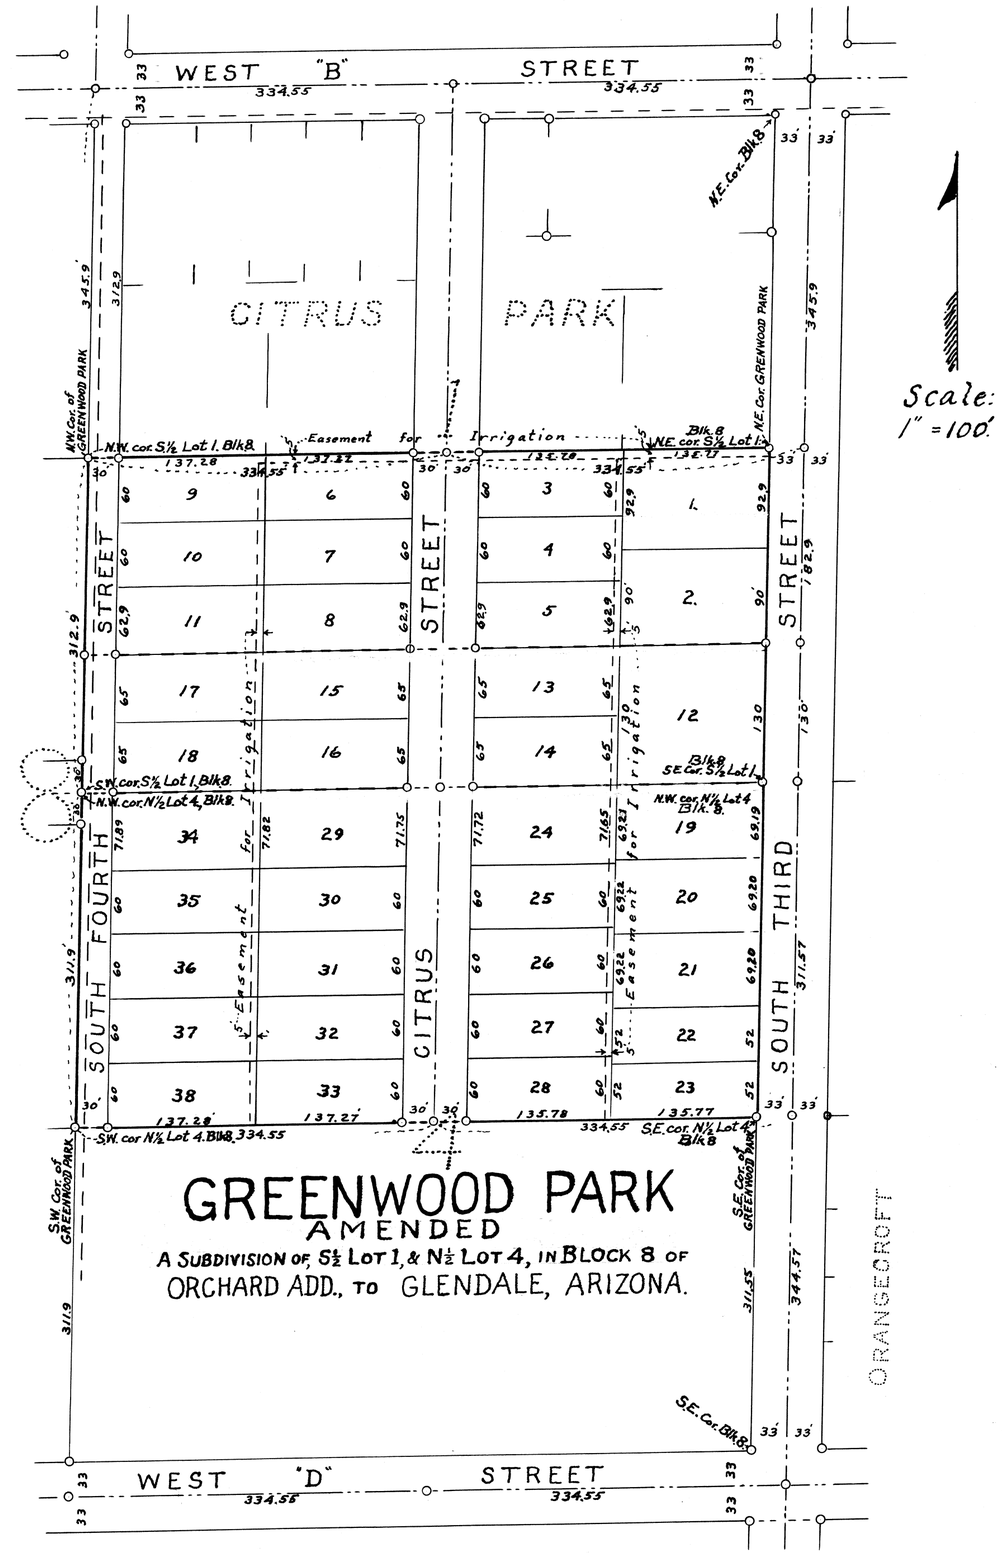

7, 2N-2E