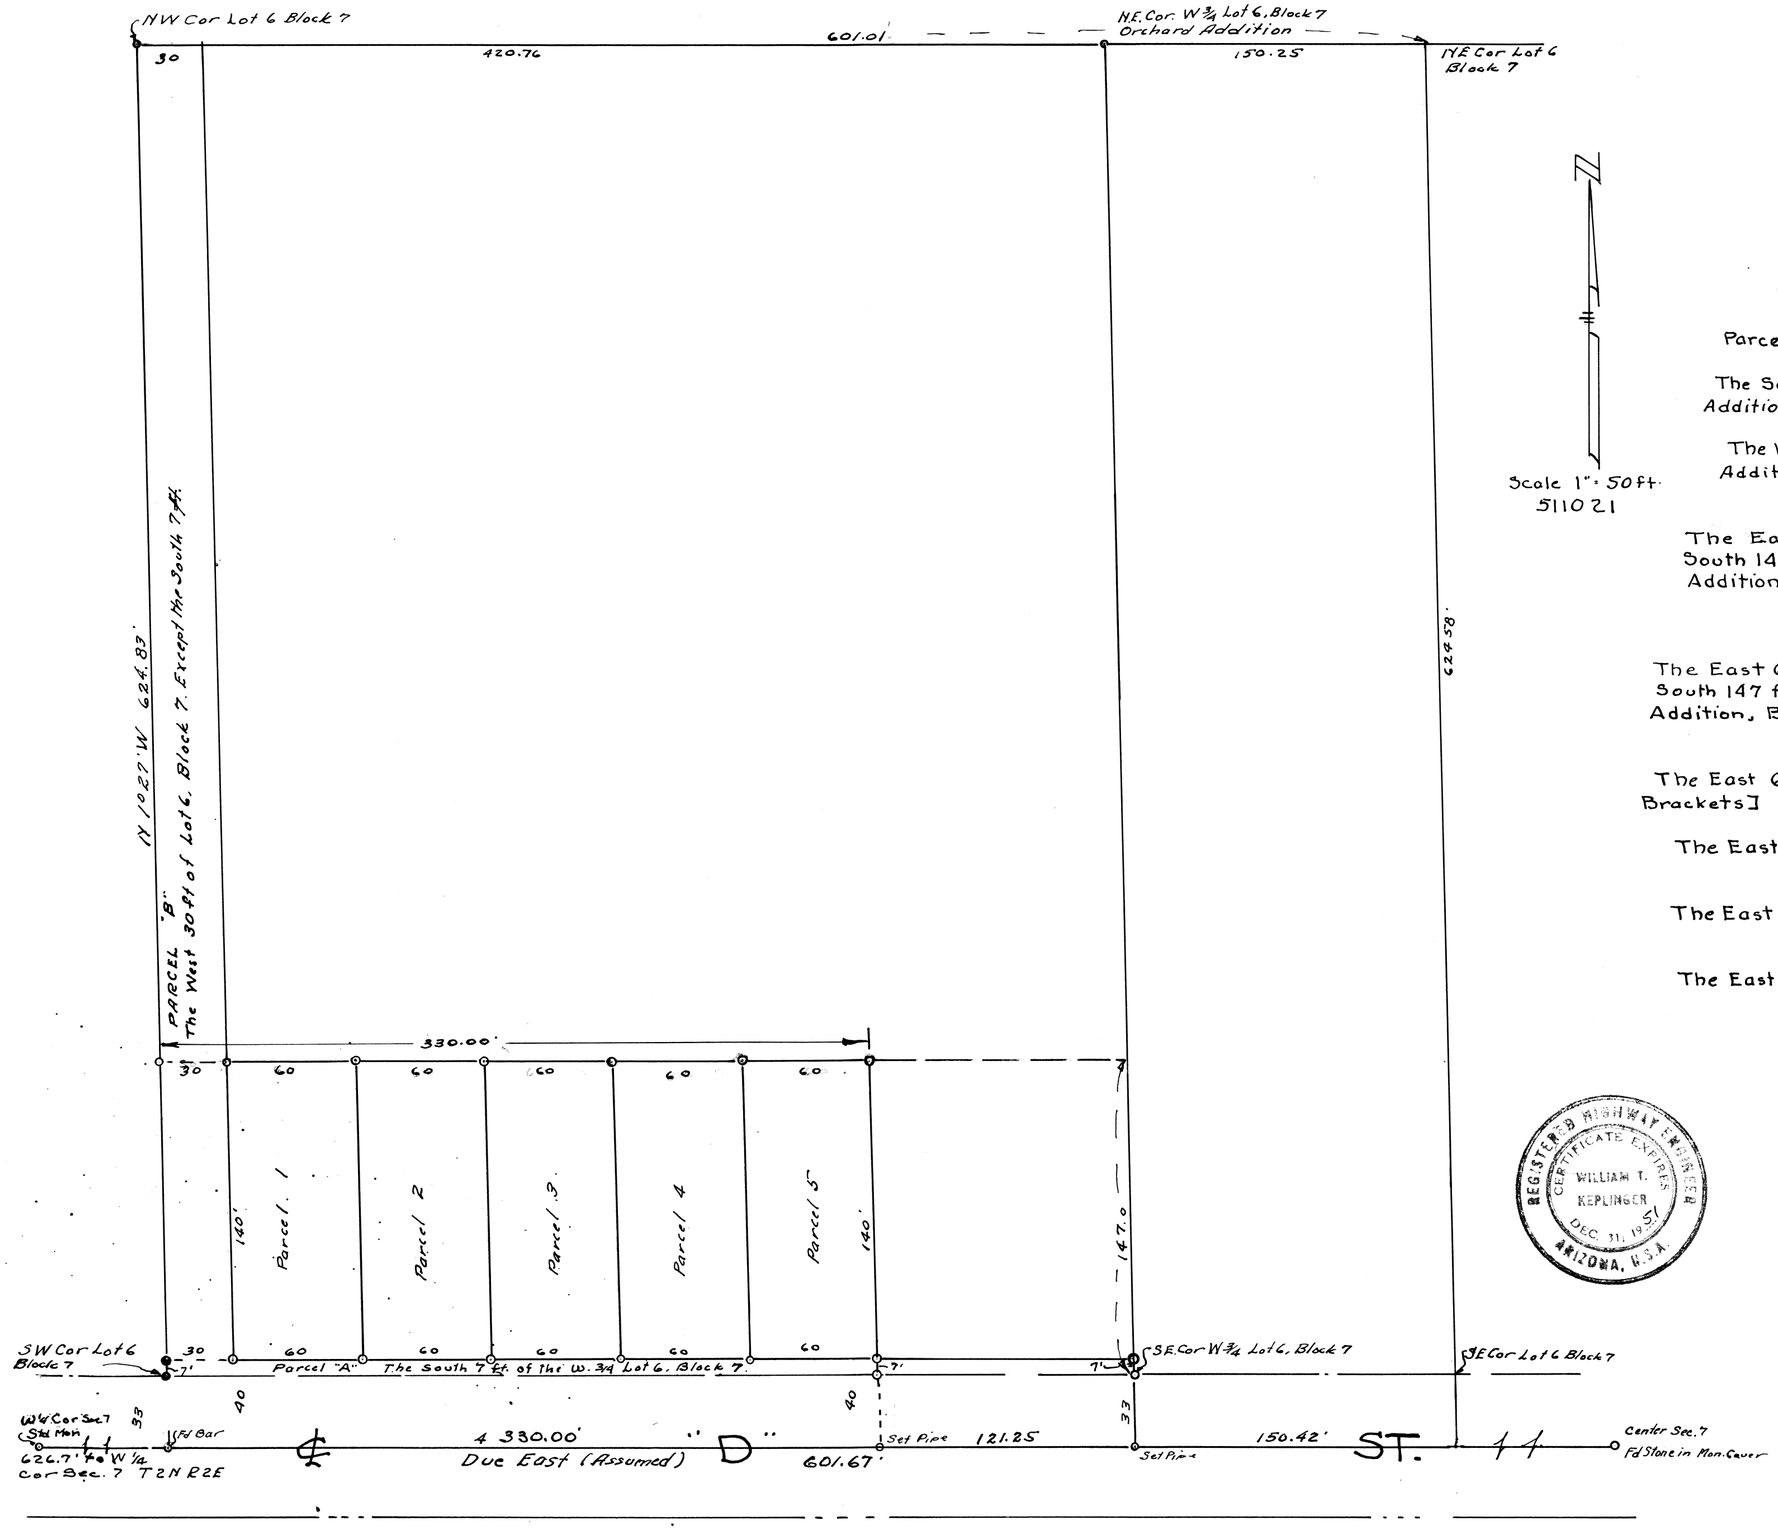

SURVEY OF A PORTION OF

WEST 3/4 of LOT 6. BLOCK 7.
ORCHARD ADDITION

for

C. J. THOMPSON

OCTOBER 1951

W.T. Keplinger ~ Engineer

Scale 1" = 50 ft.
511021

Parcels for Highways to be deeded to Maricopa County.

Parcel "A"

The South 7 feet of the West 3/4 of Lot 6, Block 7, Orchard Addition, Book 3, Page 30, M.C.R.

Parcel "B"

The West 30 feet of the West 3/4 of Lot 6, Block 7, Orchard Addition.

- To Thompson -

The East 300 feet of the West 330 ft, of the North 140 ft of the South 147 feet of the West 3/4 of Lot 6 Block 7. Orchard Addition, Book 3, Page 30, M.C.R.

For Buildings

Parcel 1

The East 60 ft of the West 90 ft. [of the North 140 ft of the South 147 ft of the West 3/4 of Lot 6, Block 7, Orchard Addition, Book 3, Page 30, M.C.R.]

- Parcel 2 -

The East 60 ft. of the West 150 ft. [repeat part of Parcel 1 in Brackets]

- Parcel 3 -

The East 60 ft of the West 210 ft. [ ]

- Parcel 4 -

The East 60 ft of the West 270 ft [ ]

Parcel 5

The East 60 ft of the West 330 ft [ ]

REGISTERED HIGHWAY ENGINEER
CERTIFICATE EXPIRES
WILLIAM T. KEPLINGER
DEC. 31, 19 51
ARIZONA, U.S.A.

DIN 60448

SEC. 7, 2N-2E