Map of Survey of
E½ E½ SW¼ SW¼ SE¼ Sec 27, T2N, R4E
G & S.R.B & M.
for
BILL R. WILLIAMS
Showing location of 1" Water Pipe Line and fences, and ditch encroachments at East Property Line, July 5, 1945.

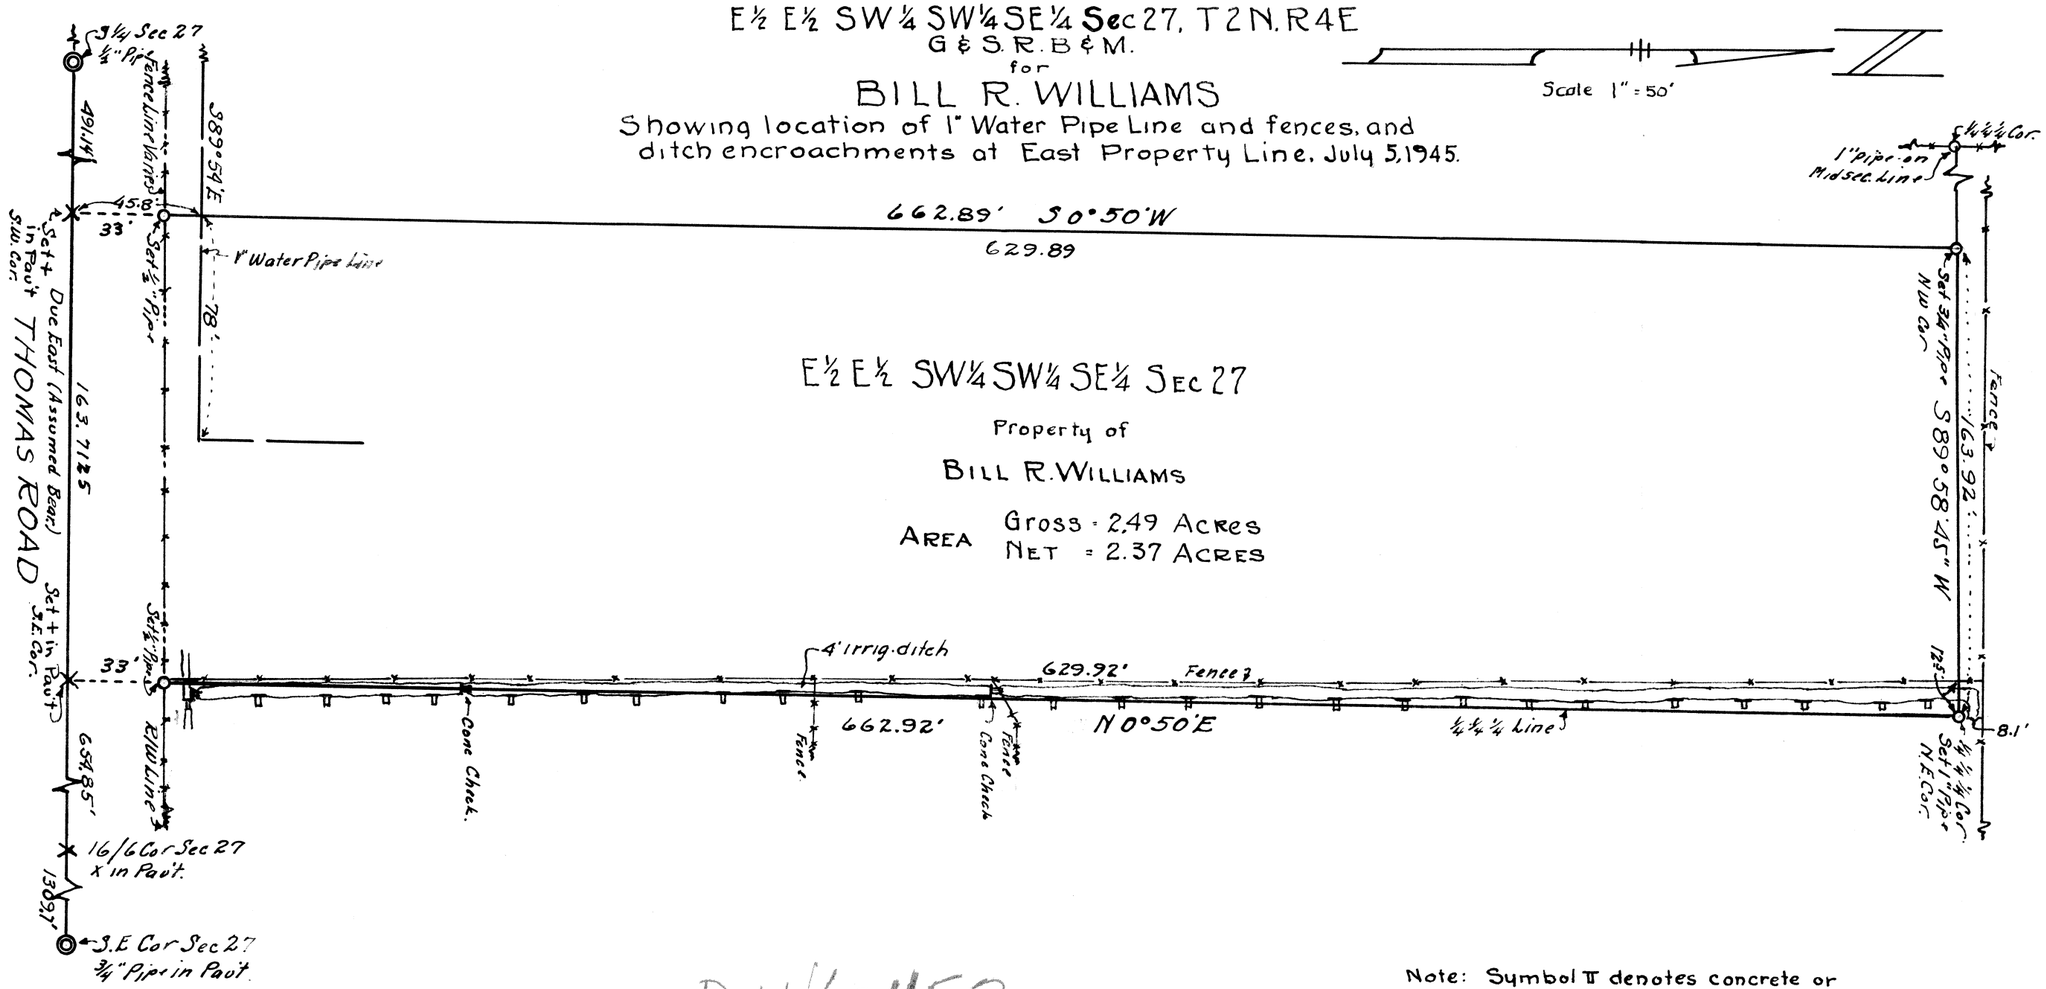

Note: Symbol π denotes concrete or metal outlet.

DIN60453

This is to certify that the survey of the premises described and Plotted hereon was made by me during the month of July, 1945.

W. T. Keplinger
REGISTERED ENGINEER
IRVINE ENGINEERING CO.

REGISTERED HIGHWAY ENGINEER
CERTIFICATE EXPIRES
WILLIAM T. KEPLINGER
DEC. 31, 19__
ARIZONA, U.S.A.

SEC. 27, 2N-4E