VERBA GARDENS

A SUBDIVISION OF THE EAST ½ EAST ½ WEST ½ SOUTHEAST ¼ SOUTHWEST ¼ SECTION 23, T. 2 N., R. 2 E. G & S.R.B.& M.

DEDICATION

STATE OF ARIZONA
COUNTY OF MARICOPA ss.

KNOW ALL MEN BY THESE PRESENTS:

That Jesse E. Plaster and Tula Plaster, man and wife, being the owners of record of the E½ E½W½ SE¼ SW¼ Section 23, T. 2 N., R. 2 E., G.& S.R.B.& M., and J.R. Graves and Verba V. Graves, man and wife, being the contract owners of said E½E½ W½ SE¼ SW¼ Sec. 23, T. 2 N., R. 2 E., G.& S.R. B.& M.

That we, the foregoing owners have caused said property to be surveyed, subdivided and platted under the name of VERBA GARDENS and hereby publish this plat as and for the plat of said VERBA GARDENS and hereby declare that said plat sets forth the location and gives the dimensions of all Lots, streets and alleys constituting same and that each lot and each street shall be known by the number or name given to each respectively on said plat and we hereby dedicate to the public for use as such the streets and alleys shown on said plat and included in the above described premises.

IN WITNESS WHEREOF We have hereunto affixed our signatures this_____day of_____1954, in Phoenix, Arizona.

Jesse E. Plaster. — J.R Graves

Tula Plaster — Verba V. Graves

ACKNOWLEDGEMENT

STATE OF ARIZONA
COUNTY OF MARICOPA ss.

ON This the_____day of_____1954, before me, the undersigned officer personally appeared Jesse E. Plaster and Tula Plaster, man and wife, and J.R. Graves and Verba V. Graves, man and wife, known to me to be the persons whose names are subscribed to the within instrument and acknowledged that they executed the same for the purpose therein contained.

IN WITNESS WHEREOF I have hereunto set my hand and official seal.

Notary Public

My Commission Expires_____

CERTIFICATE OF SURVEY

This is to certify that the survey and subdivision of the premises described and platted hereon was made by me during the months of February and April 1954.

W. T. Keplinger
Registered Professional Engineer

APPROVAL

Approved by the Board of Supervisors of Maricopa County, Arizona, this_____day of_____1954.

CHAIRMAN

Attest:_____
Clerk

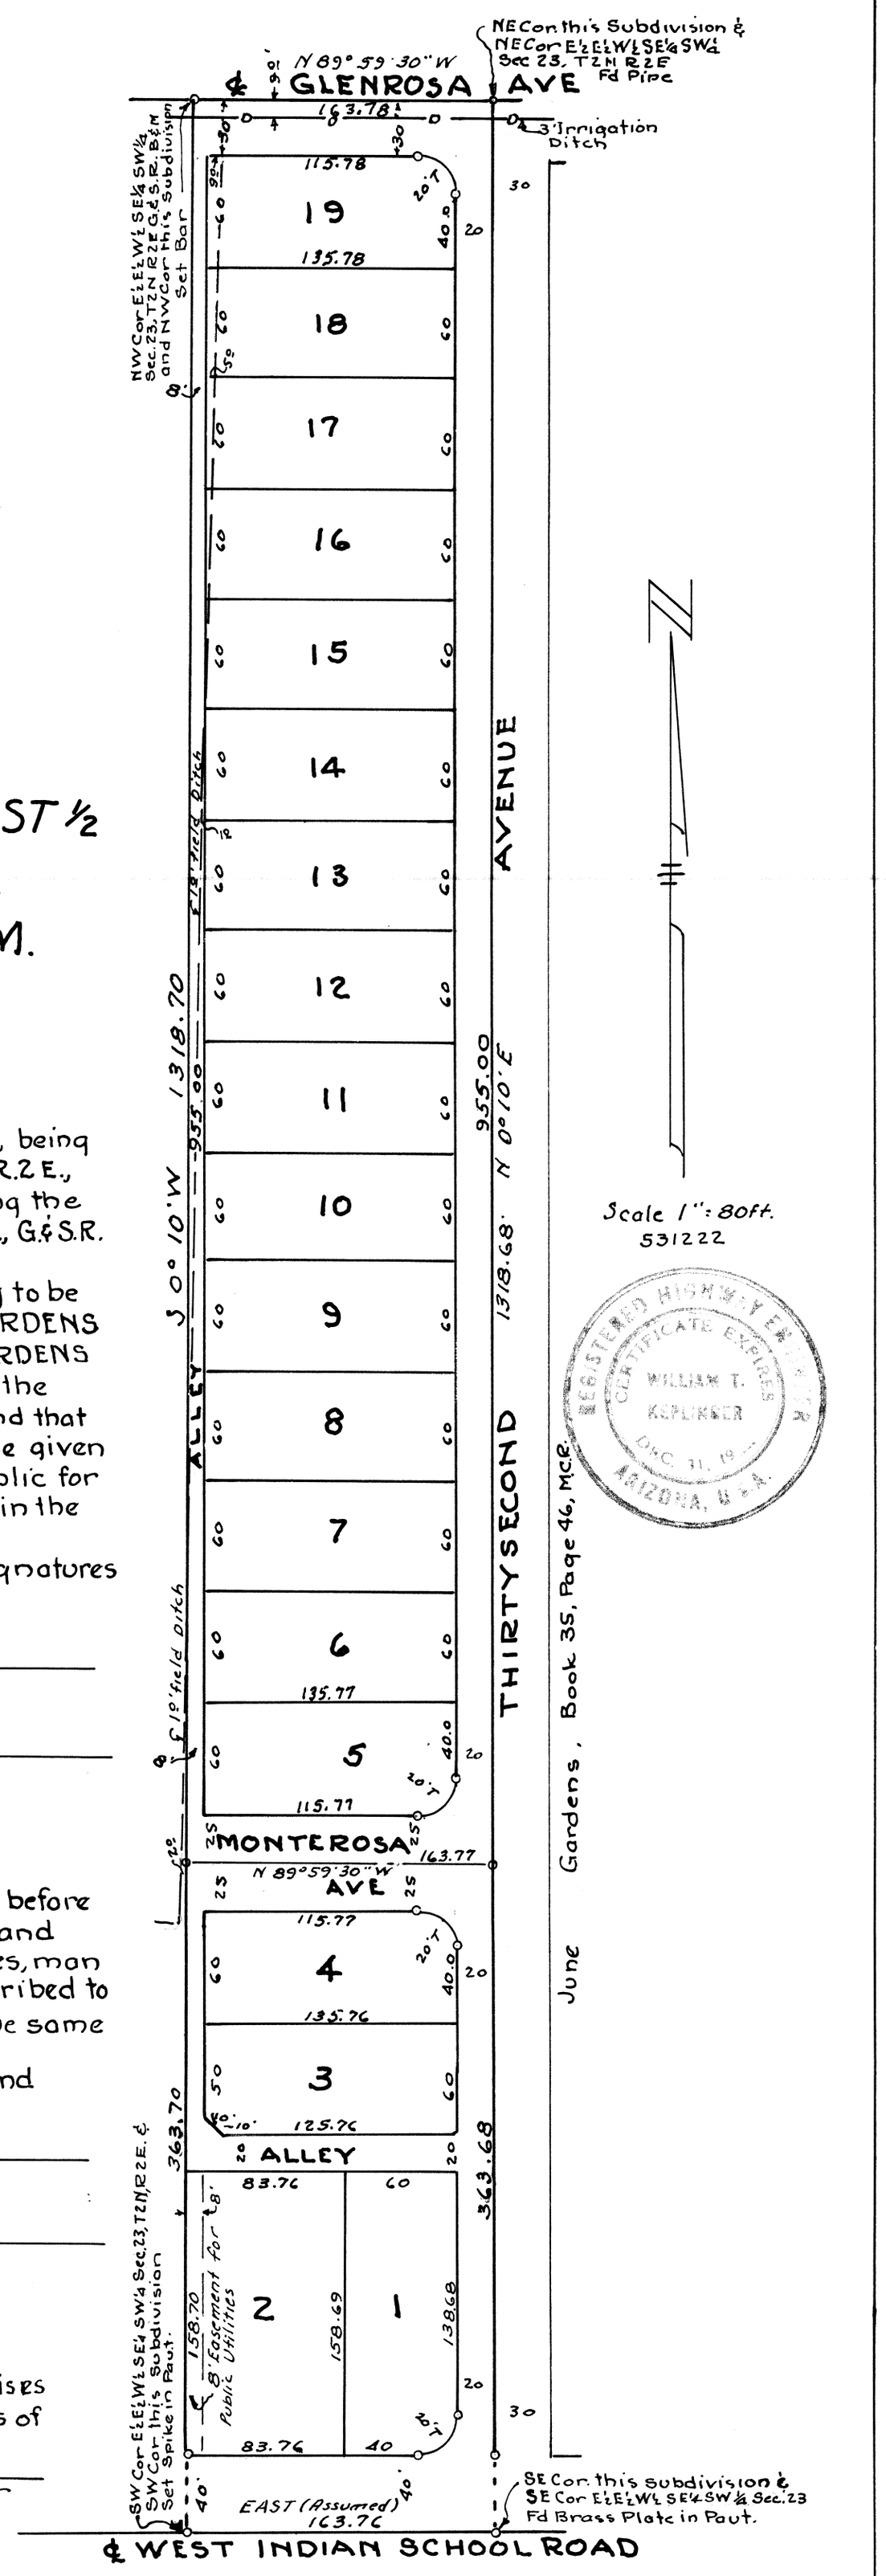

DIN 60458

Sec. 23, 2N-2E