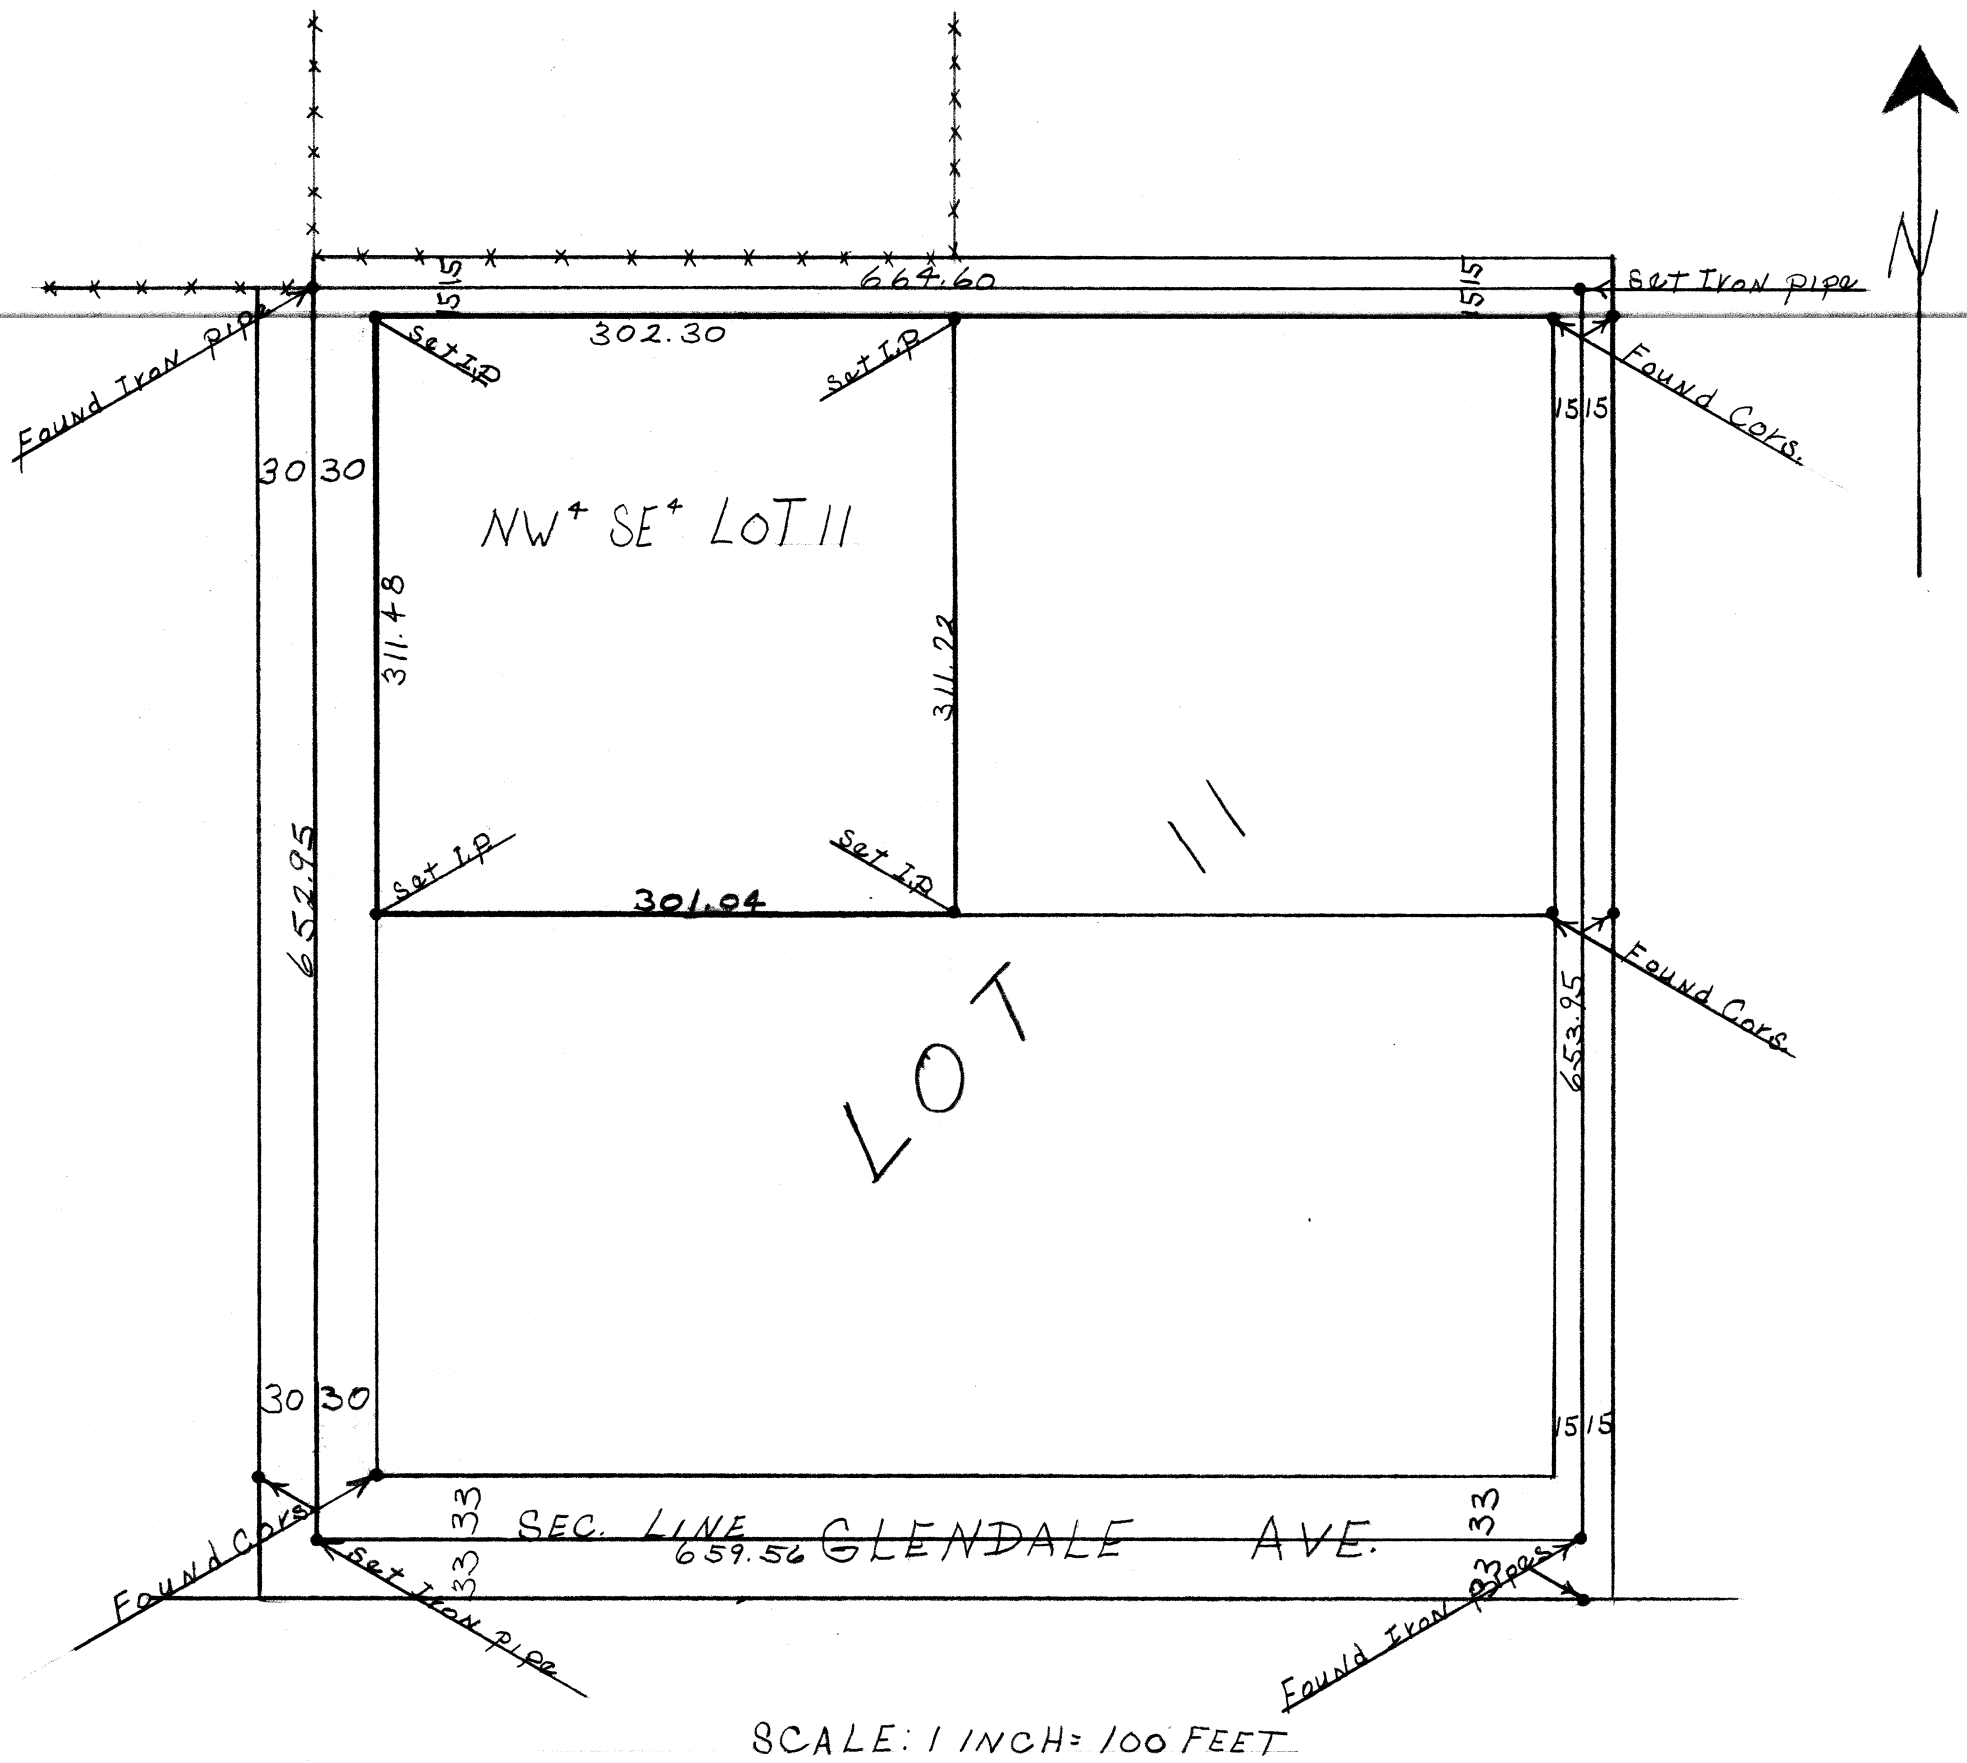

SCALE: 1 INCH = 100 FEET

• DENOTES SURVEY STAKE

CERTIFICATE OF SURVEY

THIS IS TO CERTIFY THAT I HAVE MADE A SURVEY OF THE PREMISES AS SHOWN BY PLAT HEREON AND DESCRIBED AS BEING THE SE¼ LOT 11 SEC. 3 T 2N - R 3E G.&S.R.B&M MARICOPA COUNTY ARIZONA

REGISTERED LAND SURVEYOR
CERTIFICATE EXPIRES
Wm. H. BARTLETT
DEC. 31, 1955
ARIZONA, U.S.A.

Wm H Bartlett
REGISTERED LAND SURVEYOR

BARTLETT ENGINEERING CO.
31 S. 1st AVE.
PHOENIX, ARIZONA
AL 3-7212 MARCH 1955

DIN 60463

3, 2N-3E