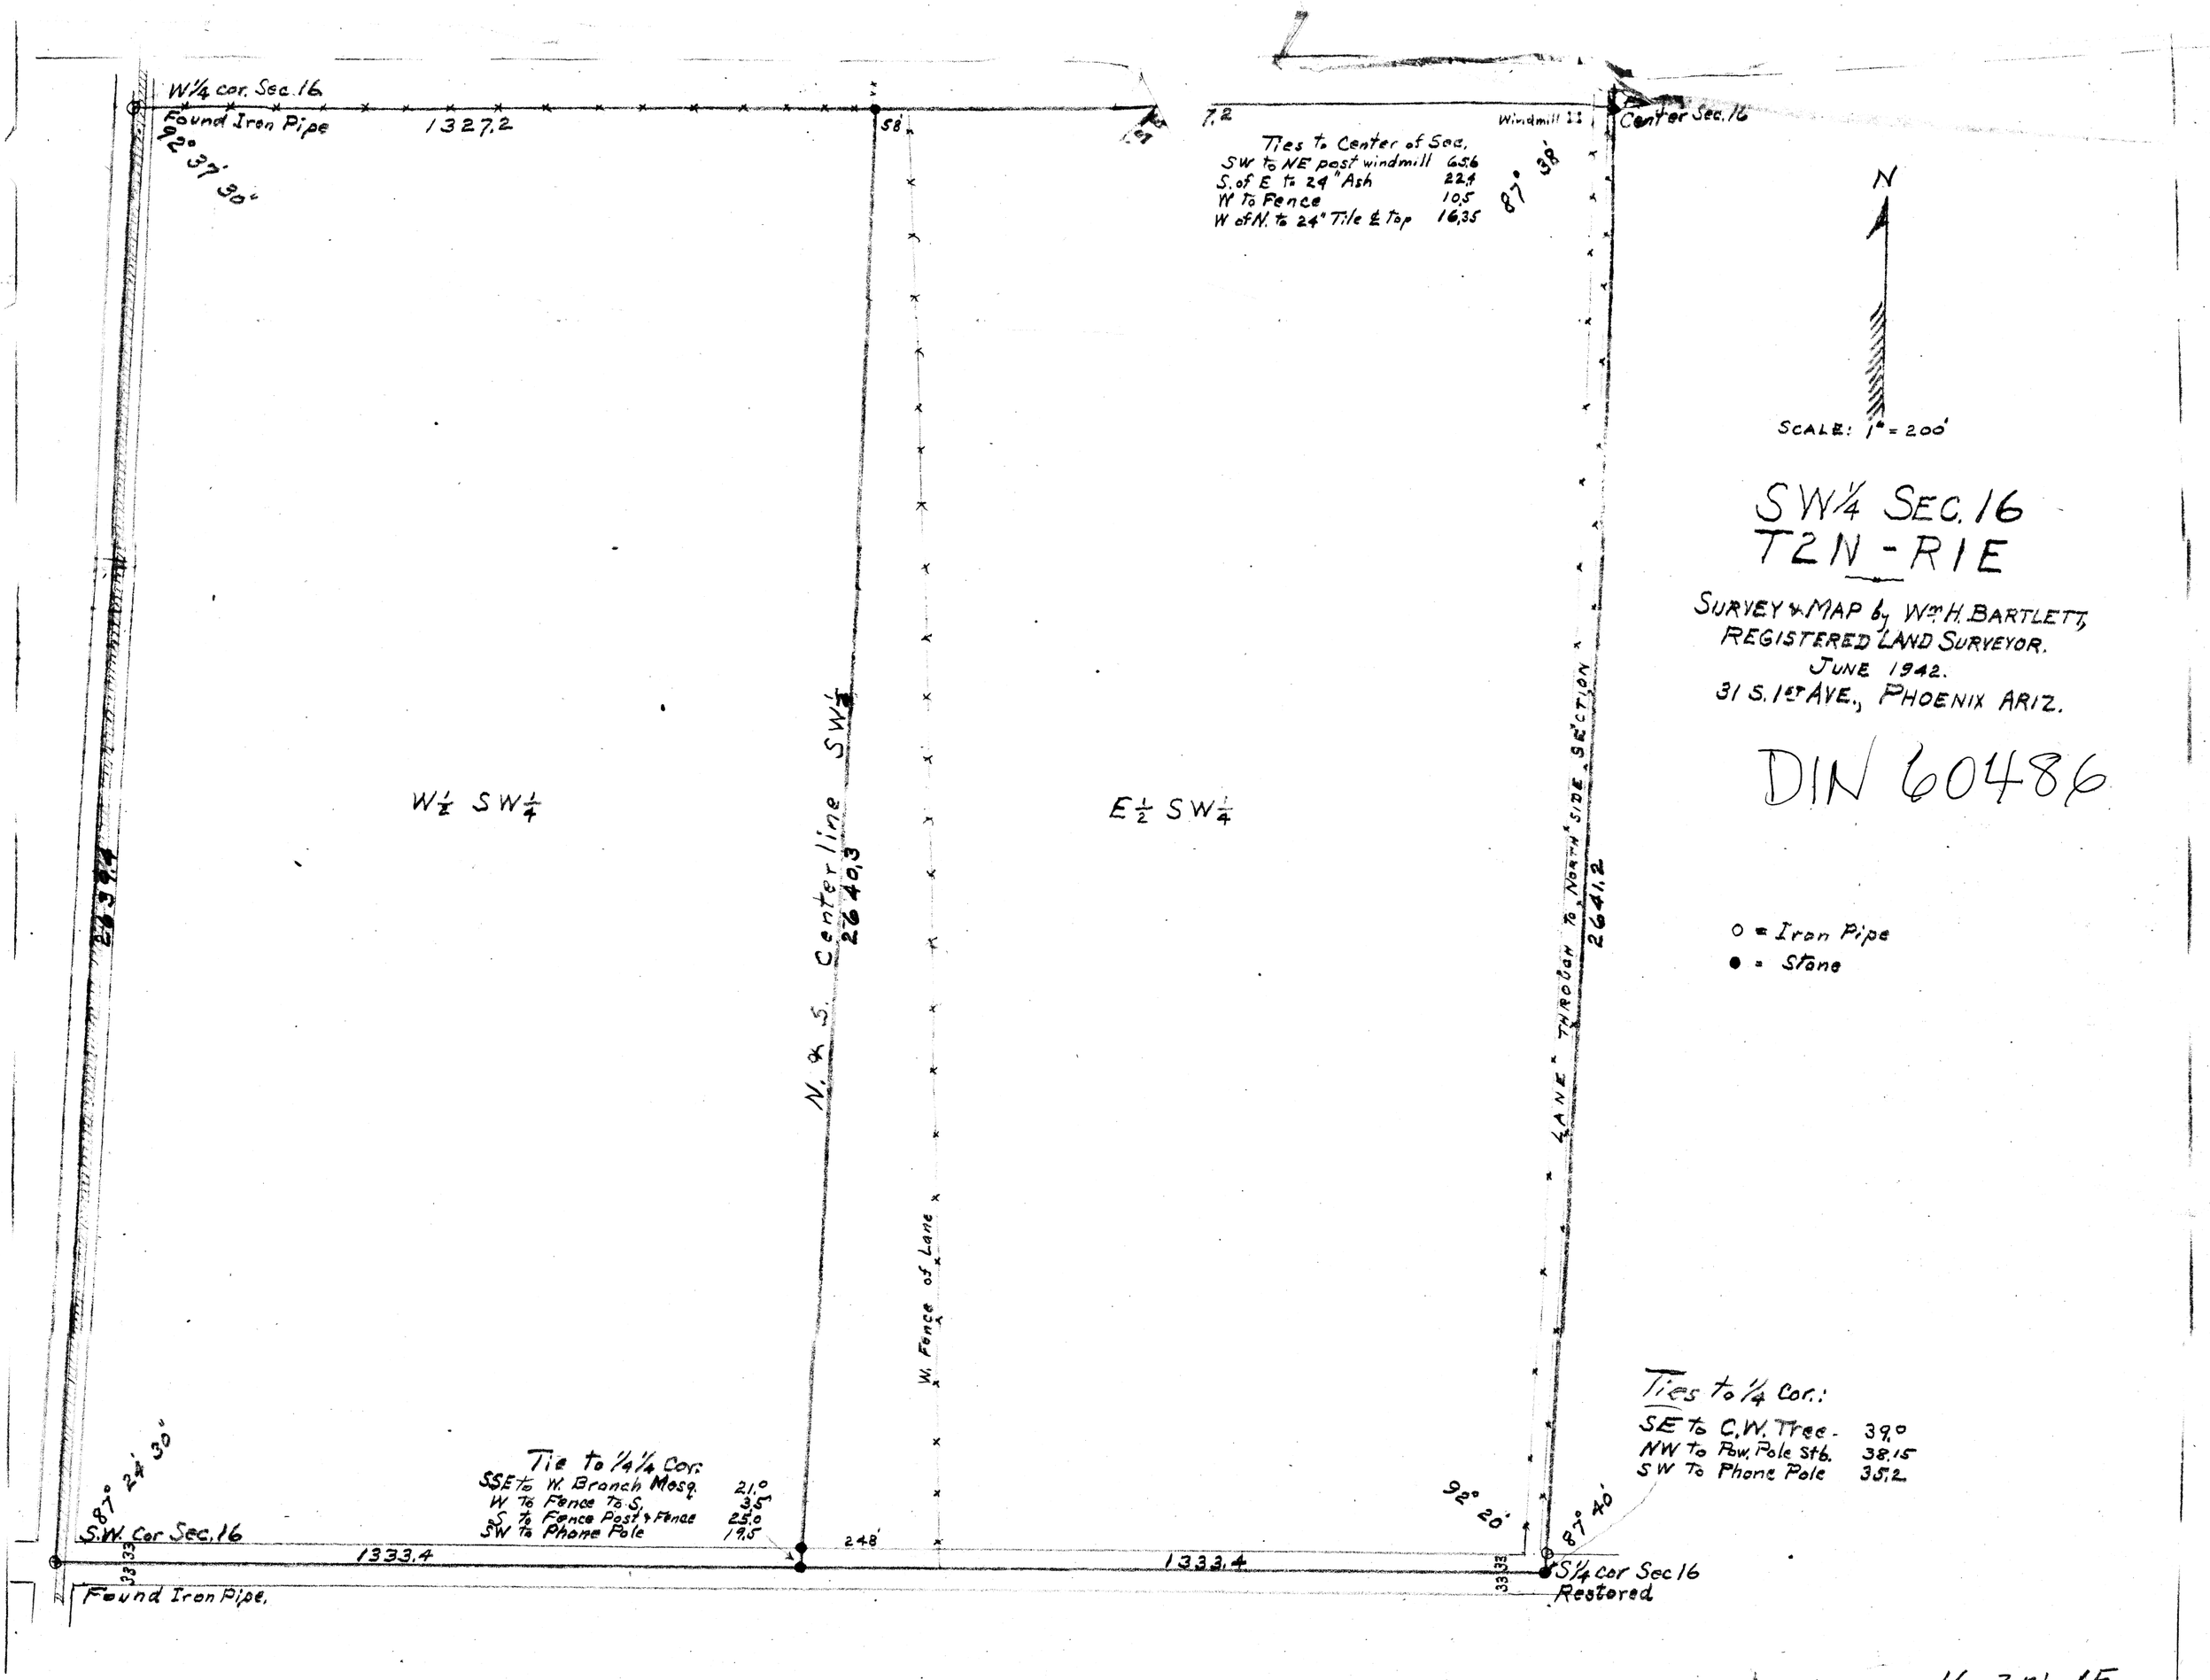
W¼ cor. Sec. 16
Found Iron Pipe
1327.2
92° 37' 30"
58'
7.2
Ties to Center of Sec.
SW to NE post windmill 6.56
S. of E to 24" Ash 22.4
W to Fence 10.5
W of N. to 24" Tile & top 16.35
Windmill
87° 38'
Center Sec. 16
N
SCALE: 1" = 200'
SW¼ SEC. 16
T2N - R1E
SURVEY & MAP by Wm. H. BARTLETT,
REGISTERED LAND SURVEYOR.
JUNE 1942.
31 S. 1st AVE., PHOENIX ARIZ.
DIN 60486
W½ SW¼
E½ SW¼
N. & S. Center line SW¼
2640.3
W. Fence of Lane
LANE THROUGH TO NORTH SIDE SECTION
2641.2
○ = Iron Pipe
● = Stone
Ties to ¼ Cor.:
SE to C.W. Tree 39.0
NW to Pow. Pole Stb. 38.15
SW to Phone Pole 35.2
87° 24' 30"
Tie to ¼¼ Cor.
SSE to W. Branch Mesq. 21.0
W to Fence To S. 3.5
S to Fence Post & Fence 25.0
SW to Phone Pole 19.5
S.W. Cor Sec. 16
33.33
1333.4
248'
1333.4
33.33
92° 20'
87° 40'
S¼ cor Sec 16
Restored
Found Iron Pipe.

16, 2N-1E