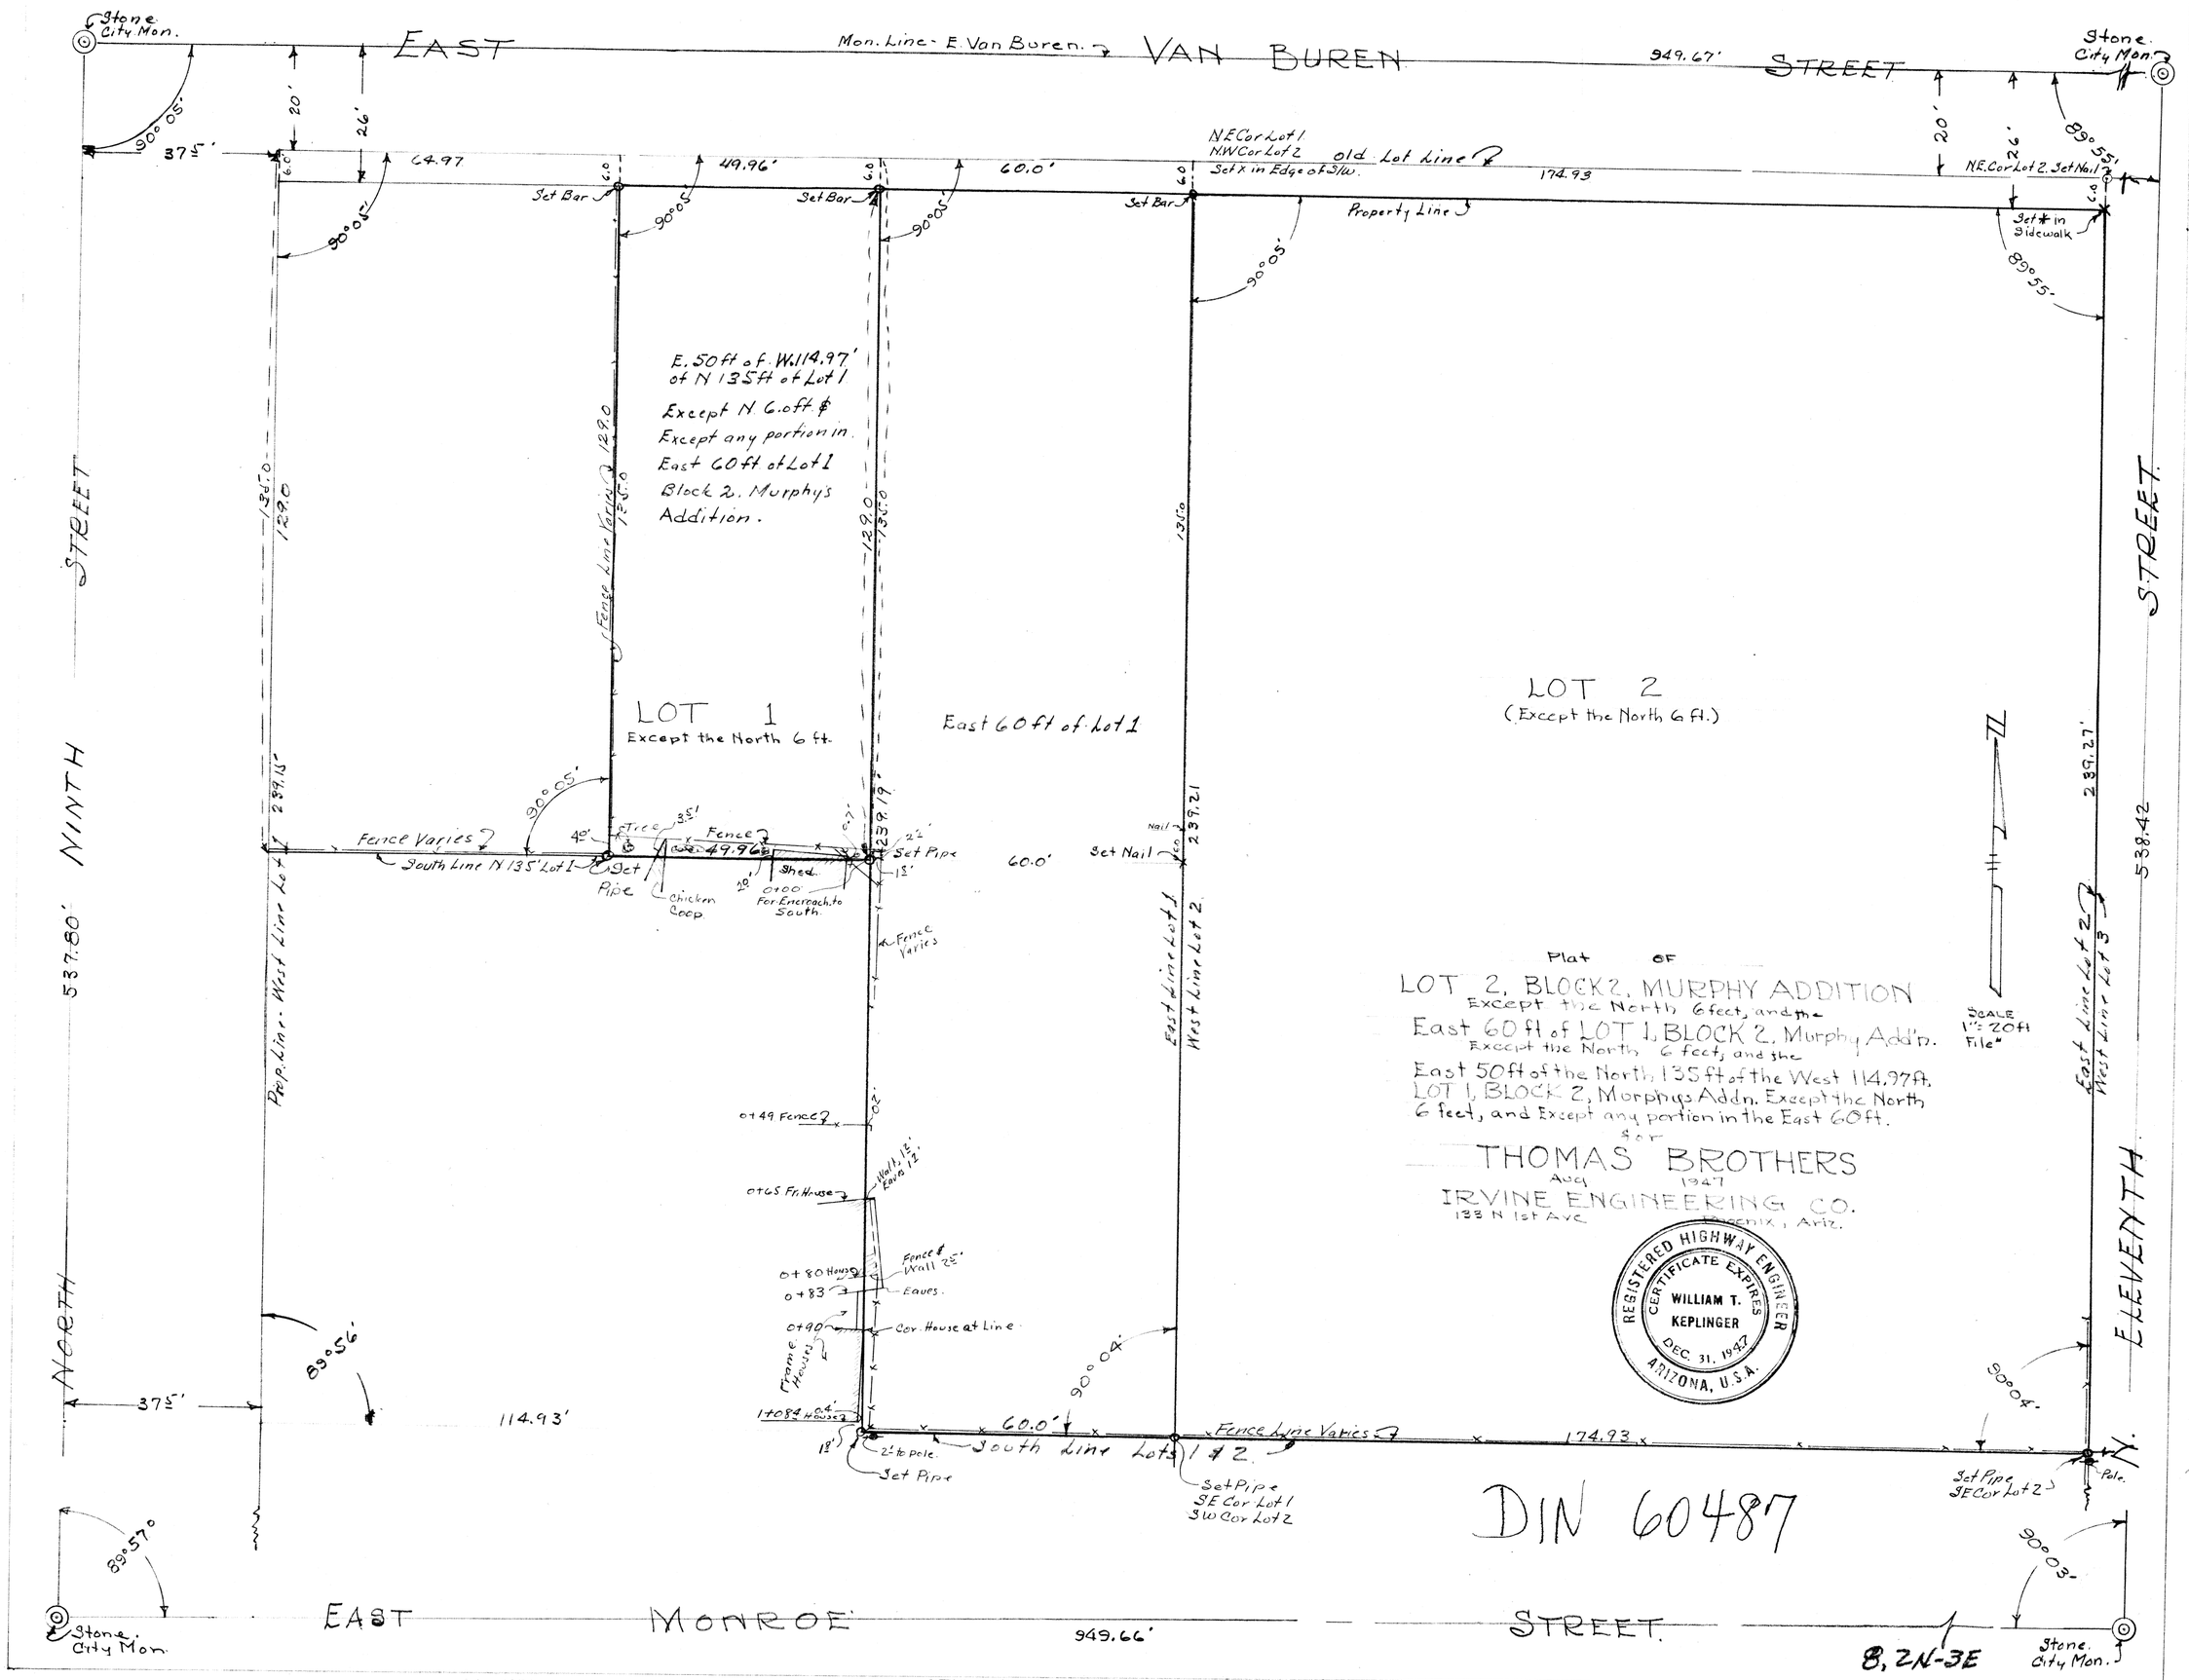

Plat of
LOT 2, BLOCK 2, MURPHY ADDITION
Except the North 6 feet, and the
East 60 ft of LOT 1, BLOCK 2, Murphy Add'n.
Except the North 6 feet, and the
East 50 ft of the North 135 ft of the West 114.97 ft.
LOT 1, BLOCK 2, Murphys Addn. Except the North
6 feet, and Except any portion in the East 60 ft.
for
THOMAS BROTHERS
Aug 1947
IRVINE ENGINEERING CO.
133 N 1st Ave
Phoenix, Ariz.

REGISTERED HIGHWAY ENGINEER
CERTIFICATE EXPIRES
WILLIAM T. KEPLINGER
DEC. 31, 1947
ARIZONA, U.S.A.

DIN 60487

8, 2N-3E