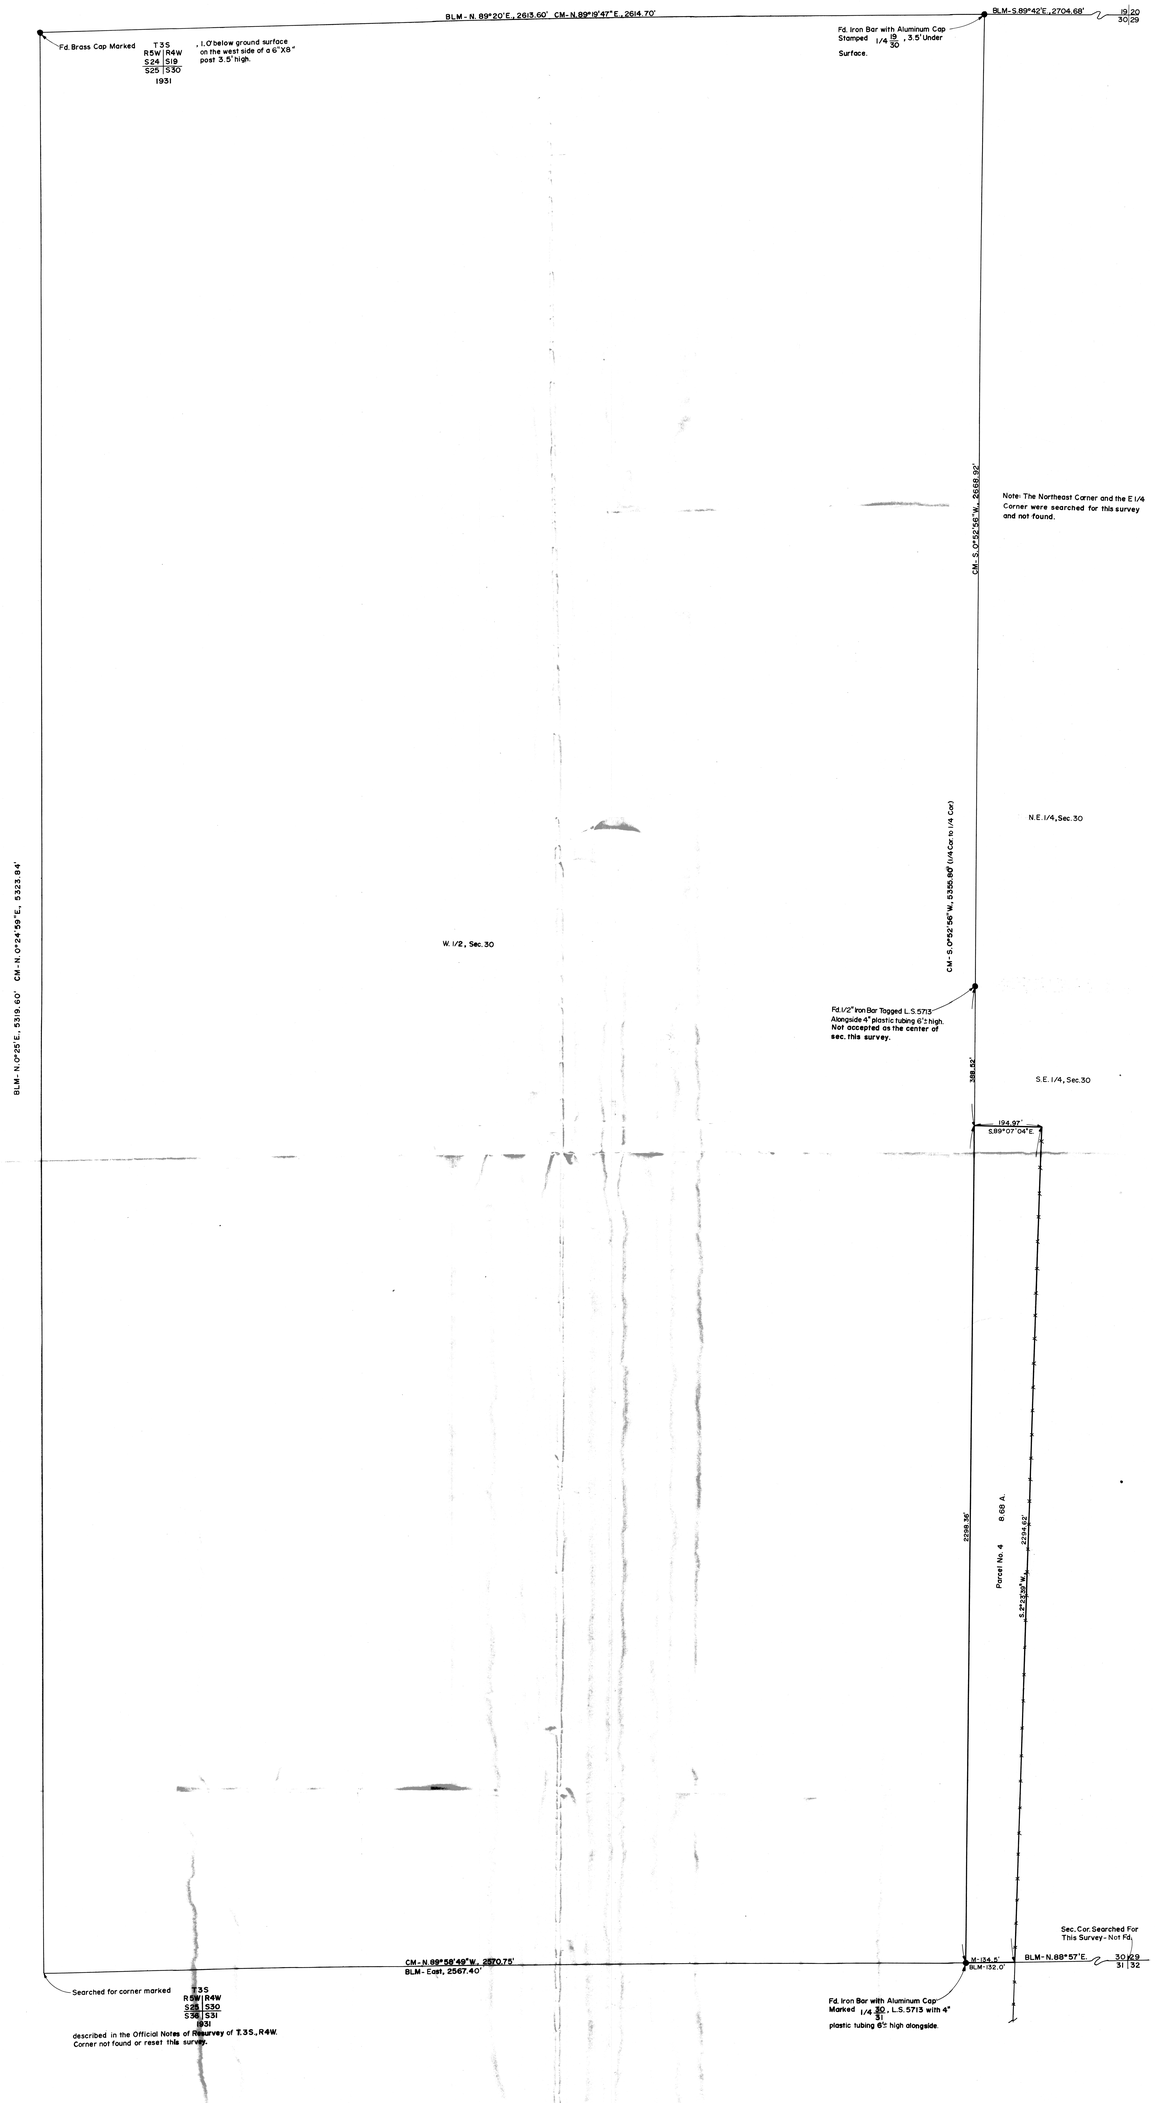


# REPORT OF SURVEY

OF

A Parcel of Land lying in the East 1/2, Sec. 30, T.3S., R.4W., G. & S.R.B.&M.

FOR

**Jack M. Rayner**
Litchfield Park, Arizona

N

Scale: 1" = 100'

LEGEND

- ● = Monument Found
- ● = Iron Pipe or Iron Bar Found
- ○ = 1/2" I.D. Iron Pipe Tagged L.S. 1681 Set This Survey
- R = Data From Maricopa County Records
- CR = Calculated From R
- M = Measured in Field
- CM = Calculated From M
- Wire or Wood Fence
- Chain Link Fence
- Block or Stone Wall

CERTIFICATION: This will certify that the survey shown hereon was done under my supervision during the month of May, 1975.

ARIZONA SURVEYING SERVICE
2802 W. SOLANO DR. N., PHOENIX, ARIZONA
Drawing No. L-75-4831-B Phone: 242-0539

DIN 60-91