REPORT OF SURVEY

OF

Lot 1 & Lot 2, Block 2, Parkview Manor, Book 44, Maps, Page 44, M.C.R.

FOR

THE CIRCLE K CORP

2810 W. CAMELBACK ROAD
PHOENIX, ARIZONA

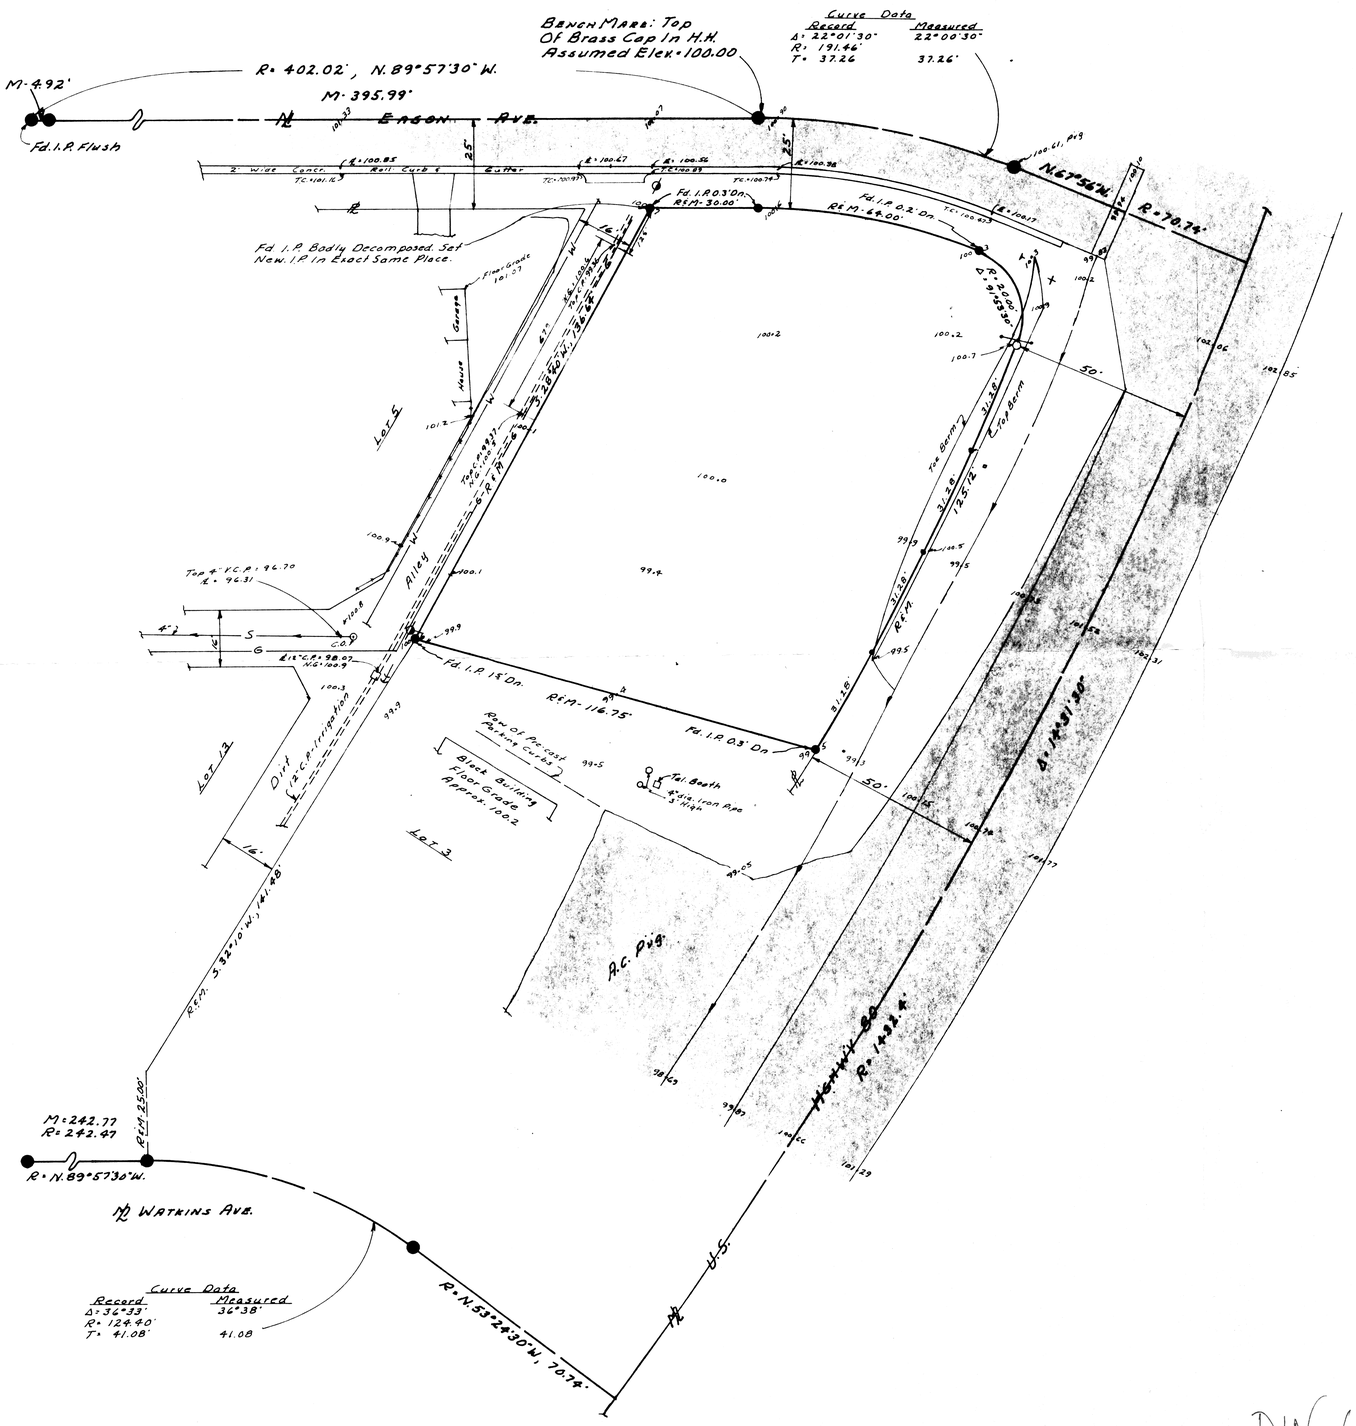

N

Scale: 1" = 20'

LEGEND

- = Asphaltic Concrete Paving
- ● = Monument Found (*Brass Cap In Hand Hole.*)
- ● = Iron Pipe or Iron Bar Found
- ○ = 1/2" I.D. Iron Pipe Tagged L.S. 1681 Set This Survey
- R = M.C.R. and/or Description Furnished by Circle K Corp
- CR = Calculated From R
- M = Measured In Field
- CM = Calculated From M
- -○- = Power Pole
- -●- = Telephone Pole
- -●- = Power & Telephone Pole
- —S— = Sanitary Sewer Line
- —W— = Water Line
- —G— = Gas Line
- ⊗ = Valve
- —←—← = Center line Drainage
- —T— = Underground Telephone Cable
- B.C. = Brass Cap
- H.H. = Handhole
- C.P. = Concrete Pipe
- —○— = Water Meter
- —△— = Sewer Cleanout
- = Elev to read
- = Underground Irrigation Sprinkler Head
- ○-⌐ = Street Light Pole
- • = 3/8" dia. Iron Bar Set This Survey

CERTIFICATION: This will certify that the survey shown hereon was done under my supervision during the month of *March, 1972.*

Eugene Bailey

ARIZONA SURVEYING SERVICE
5704 N. 27th AVENUE, PHOENIX, ARIZONA
Drawing No. E.P.L.-72-2688, PH: 242-0539

DIN 60497