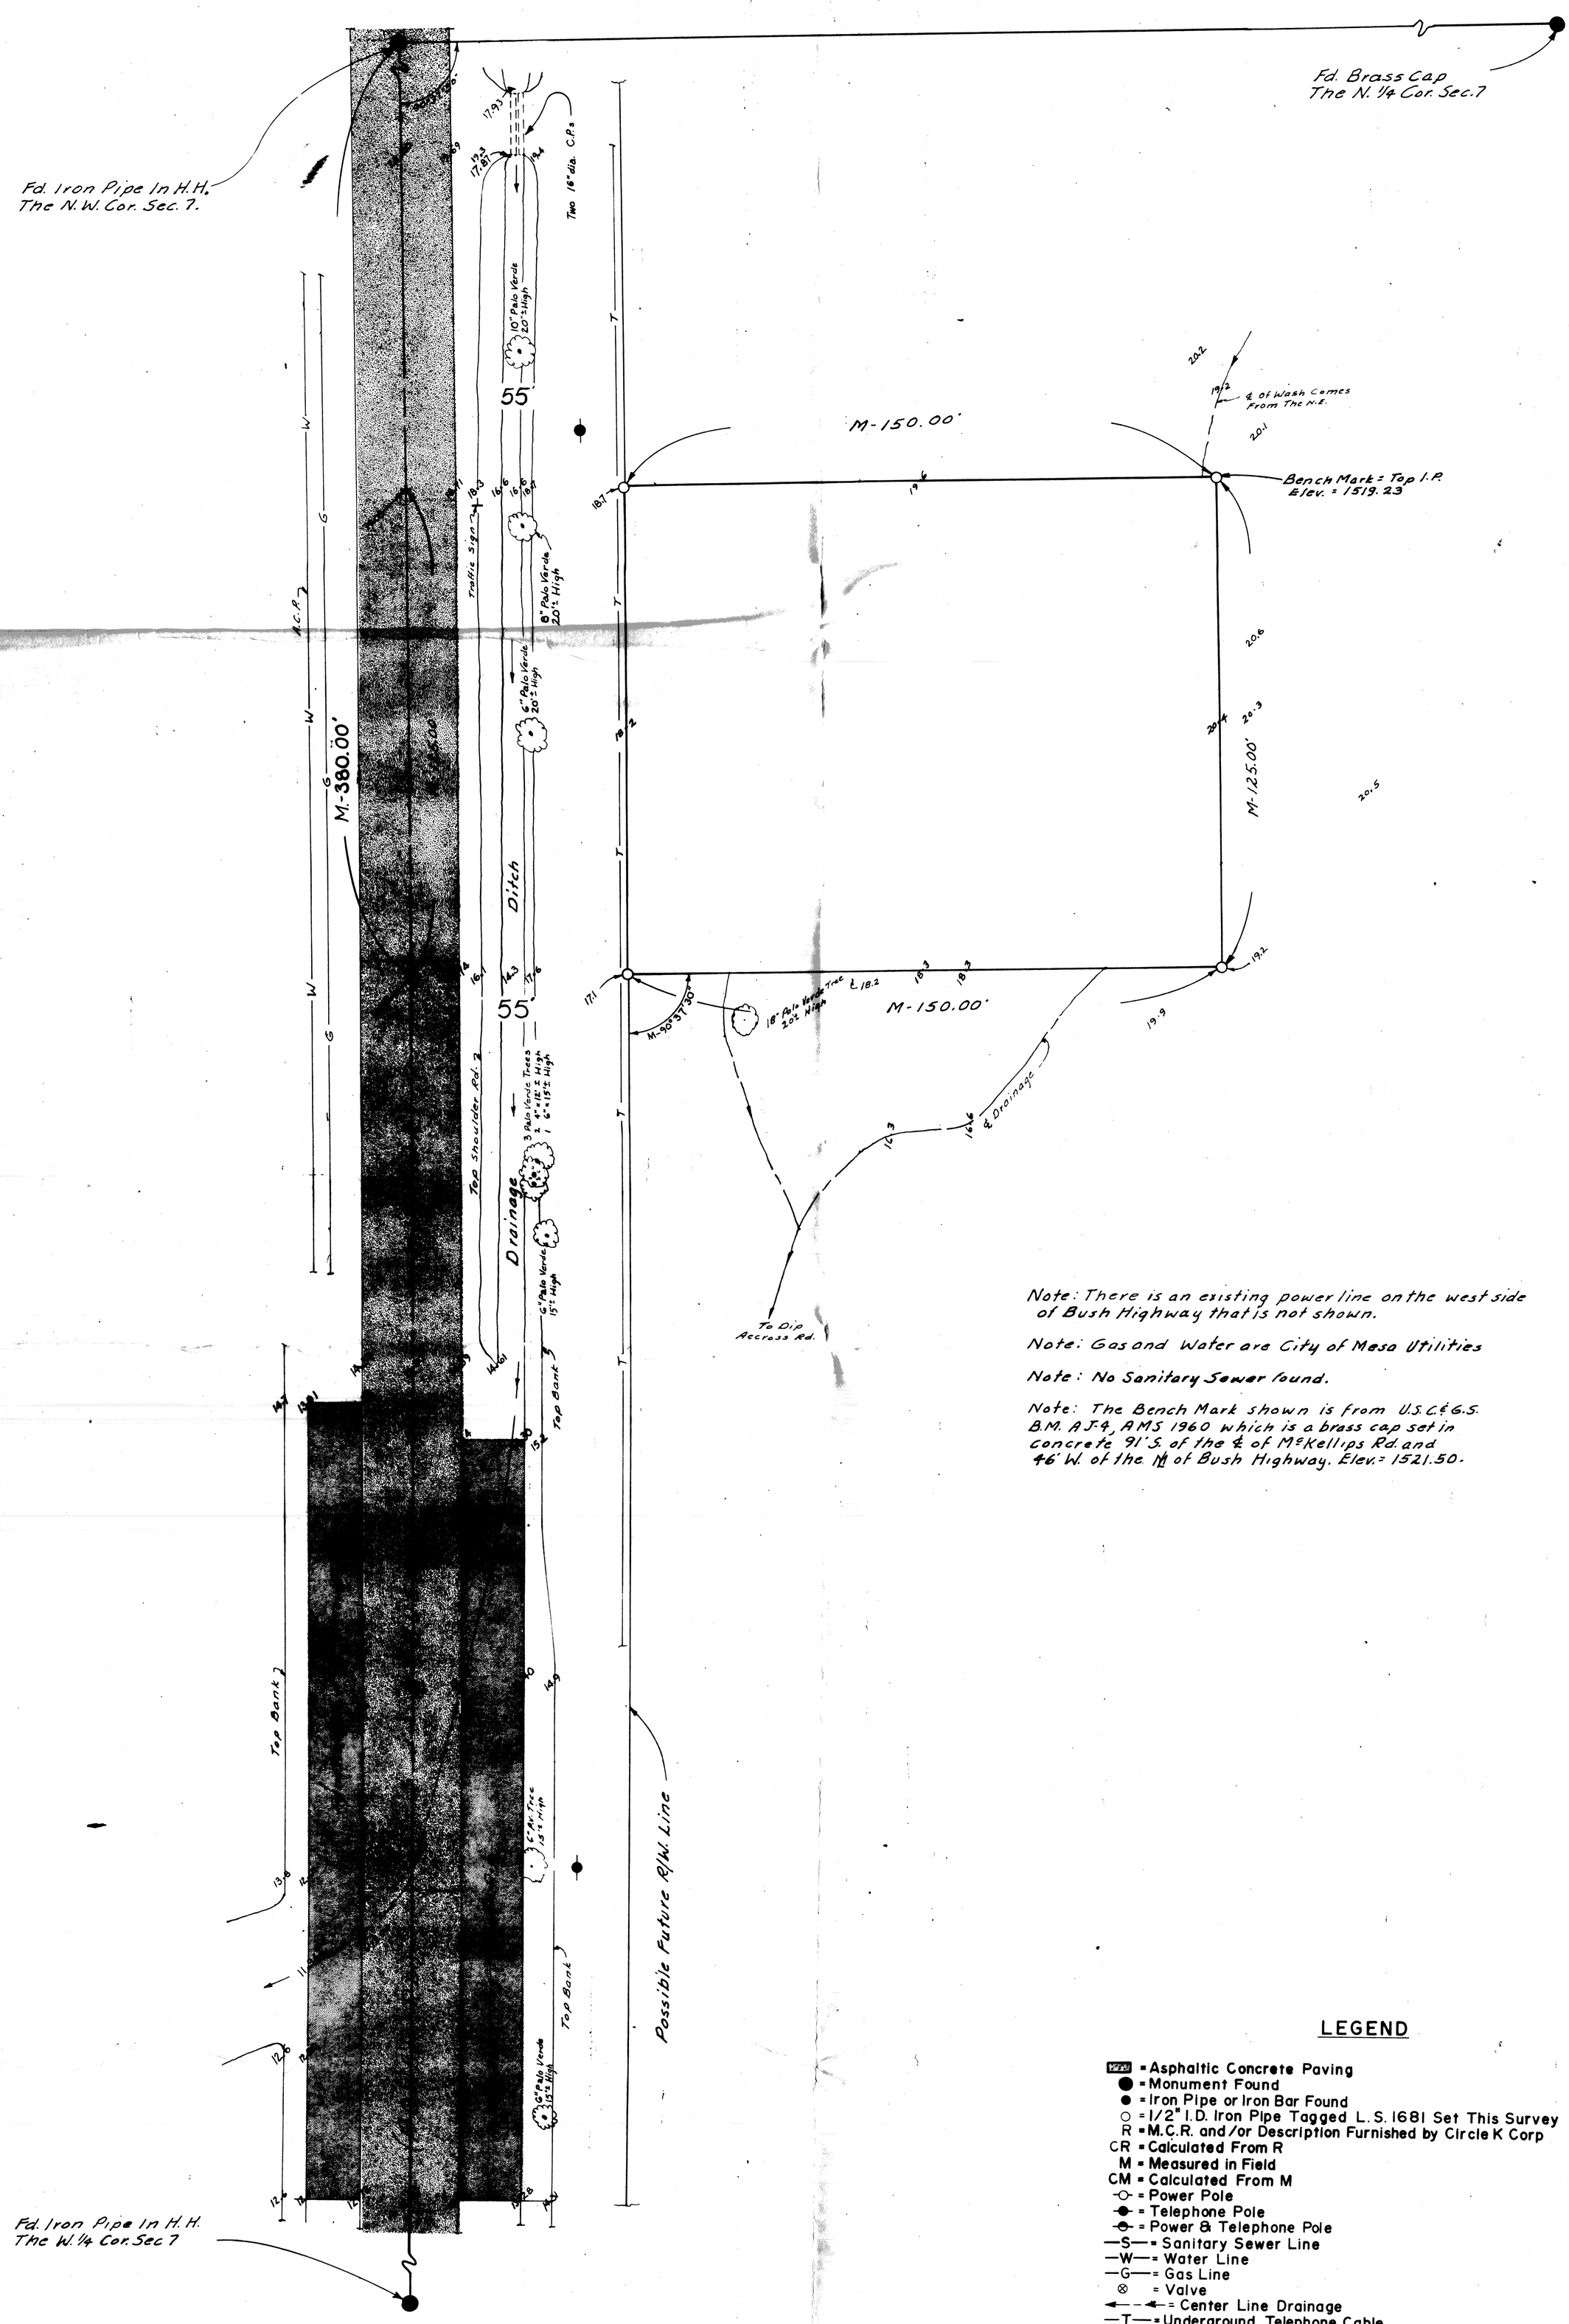

Note: There is an existing power line on the west side of Bush Highway that is not shown.

Note: Gas and Water are City of Mesa Utilities

Note: No Sanitary Sewer found.

Note: The Bench Mark shown is from U.S.C.&G.S. B.M. AJ-4, AMS 1960 which is a brass cap set in concrete 91' S. of the ℄ of McKellips Rd. and 46' W. of the ℄ of Bush Highway. Elev.= 1521.50.

REPORT OF SURVEY AND SITE PLAN

OF

The South 125.00' of the North 380.00' of the West 205.00' of the N.W. 1/4, Sec. 7, T.1N., R.7E., G.&S.R.B.&M., Maricopa Co., Ariz.

FOR

THE CIRCLE K CORP

2810 W. CAMELBACK ROAD
PHOENIX, ARIZONA

DIN 60502-1

LEGEND

- = Asphaltic Concrete Paving
- = Monument Found
- = Iron Pipe or Iron Bar Found
- = 1/2" I.D. Iron Pipe Tagged L.S. 1681 Set This Survey
- R = M.C.R. and/or Description Furnished by Circle K Corp
- CR = Calculated From R
- M = Measured in Field
- CM = Calculated From M
- = Power Pole
- = Telephone Pole
- = Power & Telephone Pole
- —S— = Sanitary Sewer Line
- —W— = Water Line
- —G— = Gas Line
- = Valve
- = Center Line Drainage
- —T— = Underground Telephone Cable
- B.C. = Brass Cap
- H.H. = Handhole
- C.P. = Concrete Pipe
- = Water Meter
- = Sewer Cleanout
- 18.3 = Elev to read 1518.3
- = Underground Irrigation Sprinkler Head
- = Street Light Pole

N

Scale: 1" = 20'

CERTIFICATION: This will certify that the survey shown hereon was done under my supervision during the month of October, 1971.

Eugene R. Shelley
REGISTERED PROFESSIONAL LAND SURVEYOR
EUGENE R. SHELLEY
11/1/71

ARIZONA SURVEYING SERVICE

5704 N. 27th AVENUE, PHOENIX, ARIZONA
Drawing No. E.P.L.-71-9671 PH: 277-3904
Sheet 1 of 2