REPORT OF SURVEY AND SITE PLAN

OF

The N. 80', S. 283', E. 190', S.E.¼, S.E.¼, Sec. 12 T.1.N., R.5.E.
EXCEPT the E. 40.00'.

For

THE CIRCLE K CORP.
2810 W. CAMELBACK ROAD
PHOENIX, ARIZONA

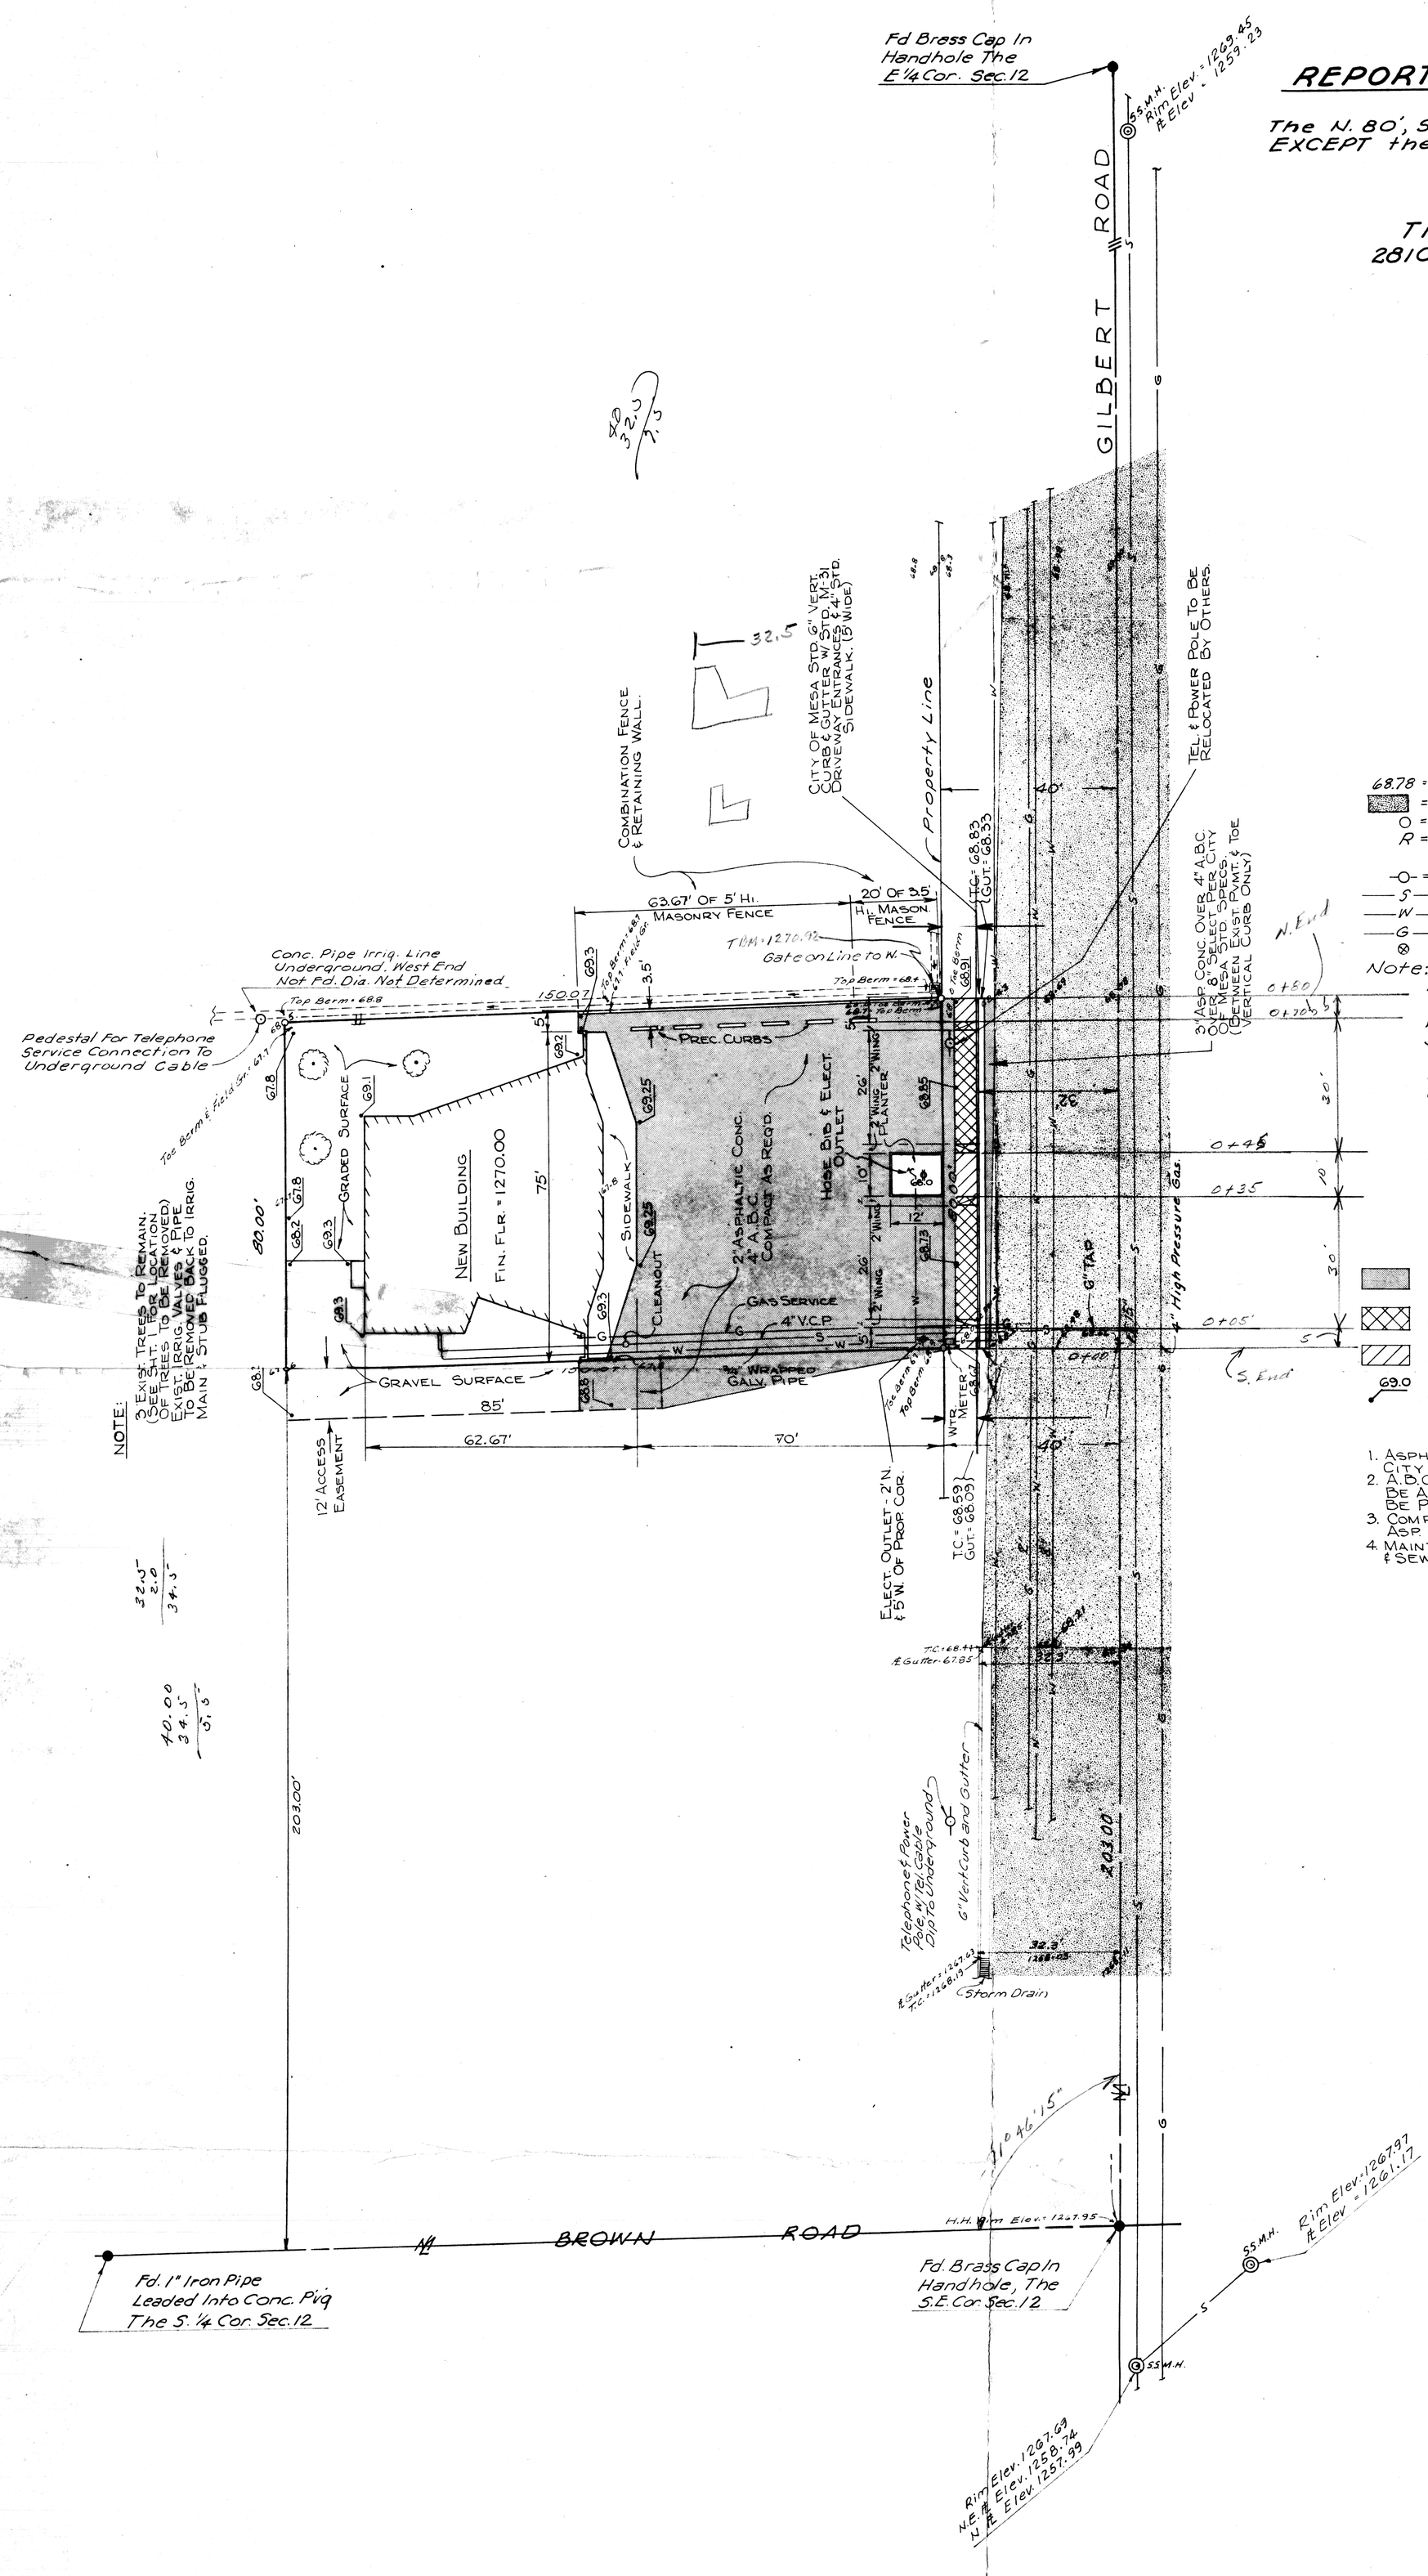

NOTE:
3 Exist. Trees To Remain. (See Sht. 1 For Location Of Trees To Be Removed.) Exist. Irrig. Valves & Pipe To Be Removed Back To Irrig. Main & Stub Plugged.

Certification: This will certify that the survey shown hereon was done under my supervision during the month of September, 1970.

Eugene V. Shelley

Registered Professional Engineer & Land Surveyor Certificate No. 1681 Expires 9/30/70 Arizona U.S.A.

James H. Deatherage

Registered Professional Engineer Certificate Expires Dec. 31, 1970 James H. Deatherage Arizona U.S.A.

DIN 60517

ARIZONA SURVEYING SERVICE
5704 N. 27th AVENUE, PHOENIX, ARIZONA
DRAWING No. EPL-70-9611 Sheet 2 of 2