BENCH MARK:
X On Headwall S.E. Corner Intersection
19th Ave. and Southern: Elev. = 1084.56

LEGEND

- ○ - ½" Iron Pipe set, Tagged L.S. 1681
- ● - Mon. Fd. as Noted
- M - Measured in Field
- Ⓢ - Sanitary Sewer Manhole
- Ⓦ - Irrigation Manhole
- Ⓑ - Bell Telephone Manhole
- —D→ Drainage Ditch
- 81.0 - Existing Elevation
- 81.0 - New Elevation
- New Pavement

TYPICAL SECTION AT PROPERTY LINE

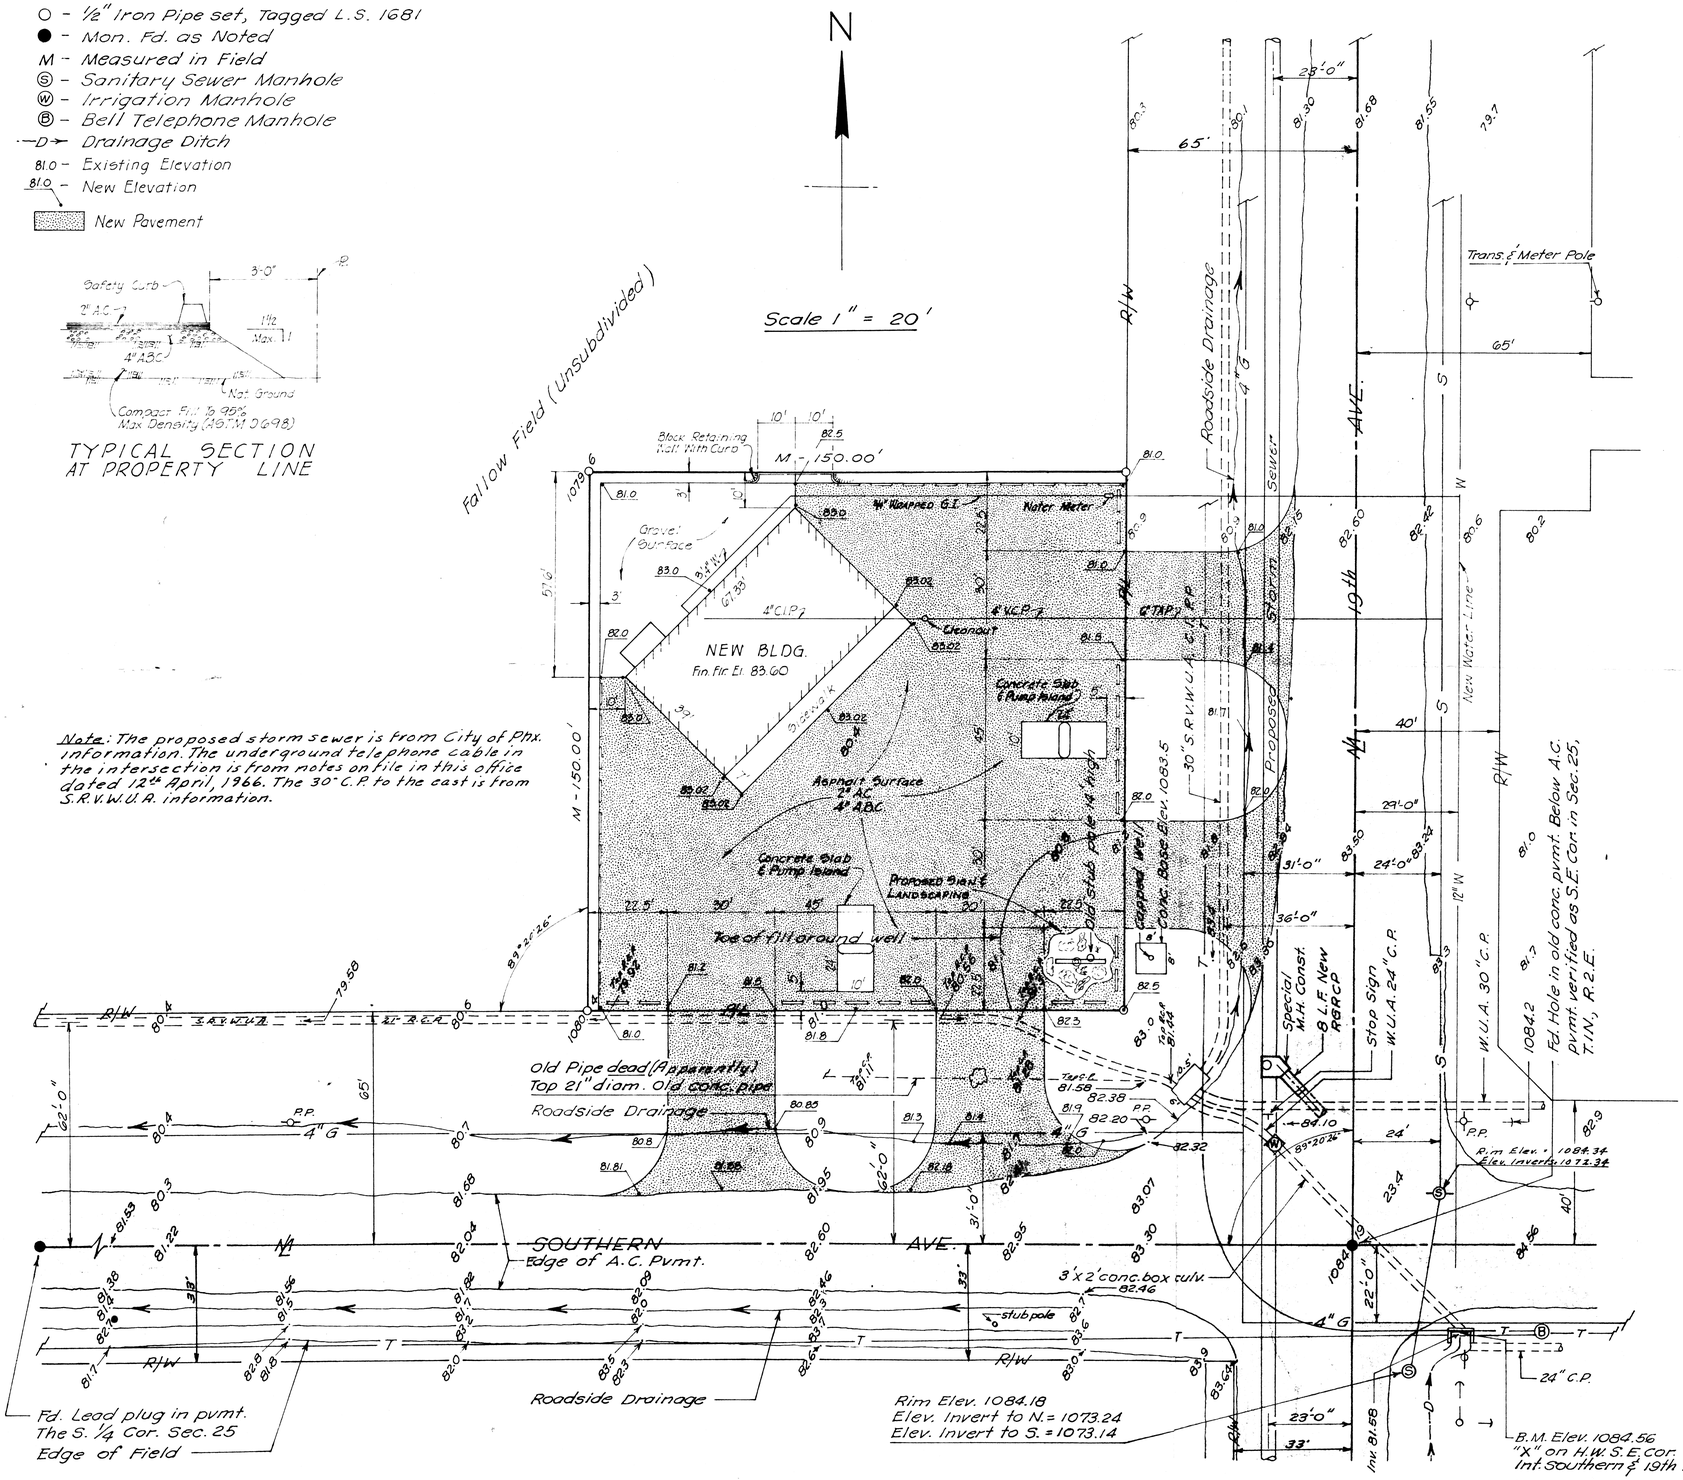

James H. Weatherup
REGISTERED LAND SURVEYOR
ARIZONA

REPORT OF SURVEY

FOR

THE CIRCLE K CORP.

2810 W. CAMELBACK ROAD
PHOENIX, ARIZONA

LEGAL DESCRIPTION

The S. 215.00' of The East 215.00' of The S.E. ¼ Sec. 25, T.1N., R.2E., G. & S.R.B. & M., Except The S. 85.00' of The E. 65.00' Thereof.

This will certify that the Survey shown hereon was done under my supervision during the month of June 1970.

Eugene A. Shelley
6-29-70

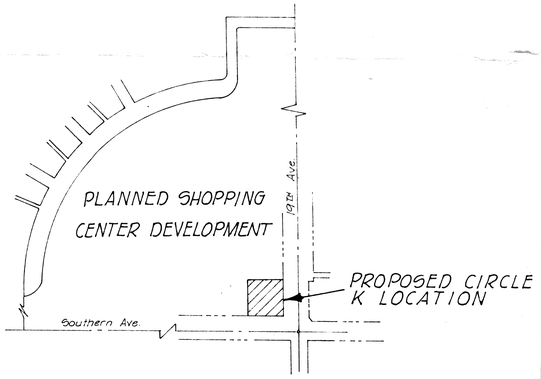

KEY MAP

28-1N-3E
S. 1/4 Hig
1-1-

DIN 60520

ARIZONA SURVEYING SERVICE
2802 W. Solano Dr. N., Phoenix, Arizona
Drawing No. L-70-5601