REPORT OF SURVEY

OF

That portion of the E.1/2, E.1/2 of Sec. 31 and the W.1/2 of Sec. 32, all in T.5N., R.1W., G. & S.R.B.&M., Mar. Co. Ariz., as shown hereon.

JOHN C. PADELFORD, JR., ET. AL.
667 E. 7th Place
Mesa, Arizona

N

Scale: 1" = 400'

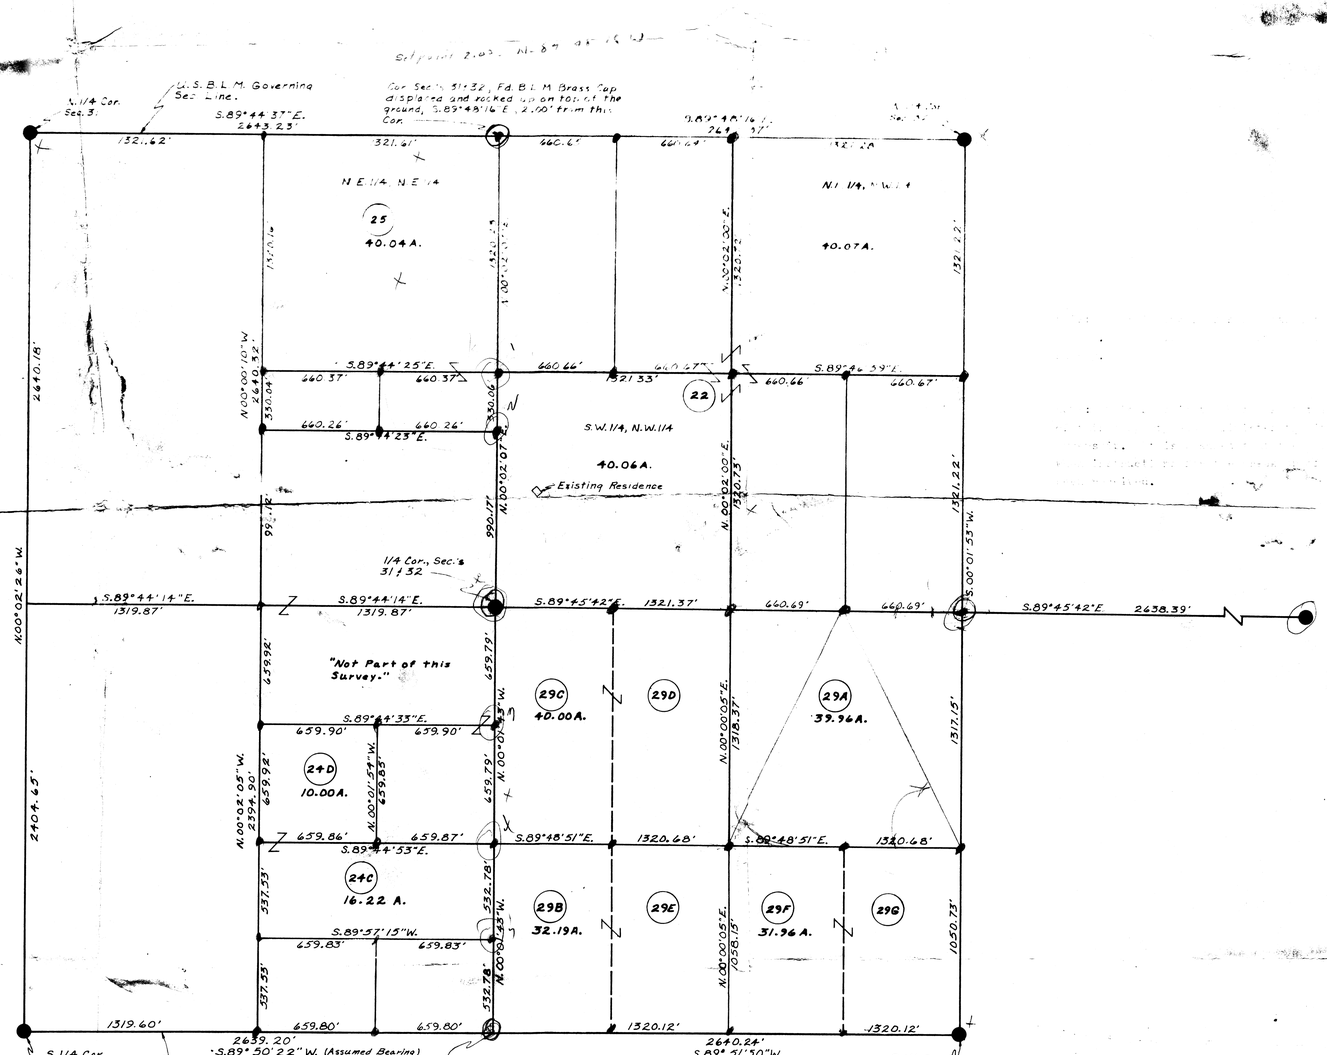

LEGEND

- ● = Monument Found, U.S.B.L.M. Brass Cap
- ● = Iron Pipe or Iron Bar Found
- ○ = 1/2" I.D. Iron Pipe Tagged L.S. 16681 Set This Survey
- R = Data From Maricopa County Records
- CR = Calculated From R
- M = Measured in Field
- CM = Calculated From M
- = Wire or Wood Fence
- = Chain Link Fence
- = Block or Stone Wall

List of Ownership

The Estate of Hilda M. Padelford

Parcel 22	-	160.25 A
Parcel 25	-	50.04 A
Parcel 24A	-	16.22 A
Parcel 29A	-	39.96 A
Total	-	266.47

John C. Padelford, Jr.
Parcels 29C & 29D - 40.00 A

Robert D. Padelford
Parcels 29B & 29E - 32.19 A

Fred I. Padelford
Parcels 24D & 24C - 26.22 A
Plus Parcel sold - 10.00 A
Total - 36.22 A

Lorraine P. Heywood
Parcels 29F & 29G - 31.96 A

CERTIFICATION: This will certify that the survey shown hereon was done under my supervision during the months of Aug. & Sept. 1971.

Eugene V. Shelley
9/30/71

DIN 60523

ARIZONA SURVEYING SERVICE
5704 N. 27th AVENUE, PHOENIX, ARIZONA
Drawing No. L-71-7661, Phone: 277-3904