# REPORT OF SURVEY

OF

The North 190.00 feet of the West 190.00 feet of the N.W.1/4, N.W.1/4 Sec. 3, T.1S., R.3E., G. & S.R.B. & M., Mar. Co. Az.

FOR

## THE CIRCLE K CORP

2810 W. CAMELBACK ROAD
PHOENIX, ARIZONA

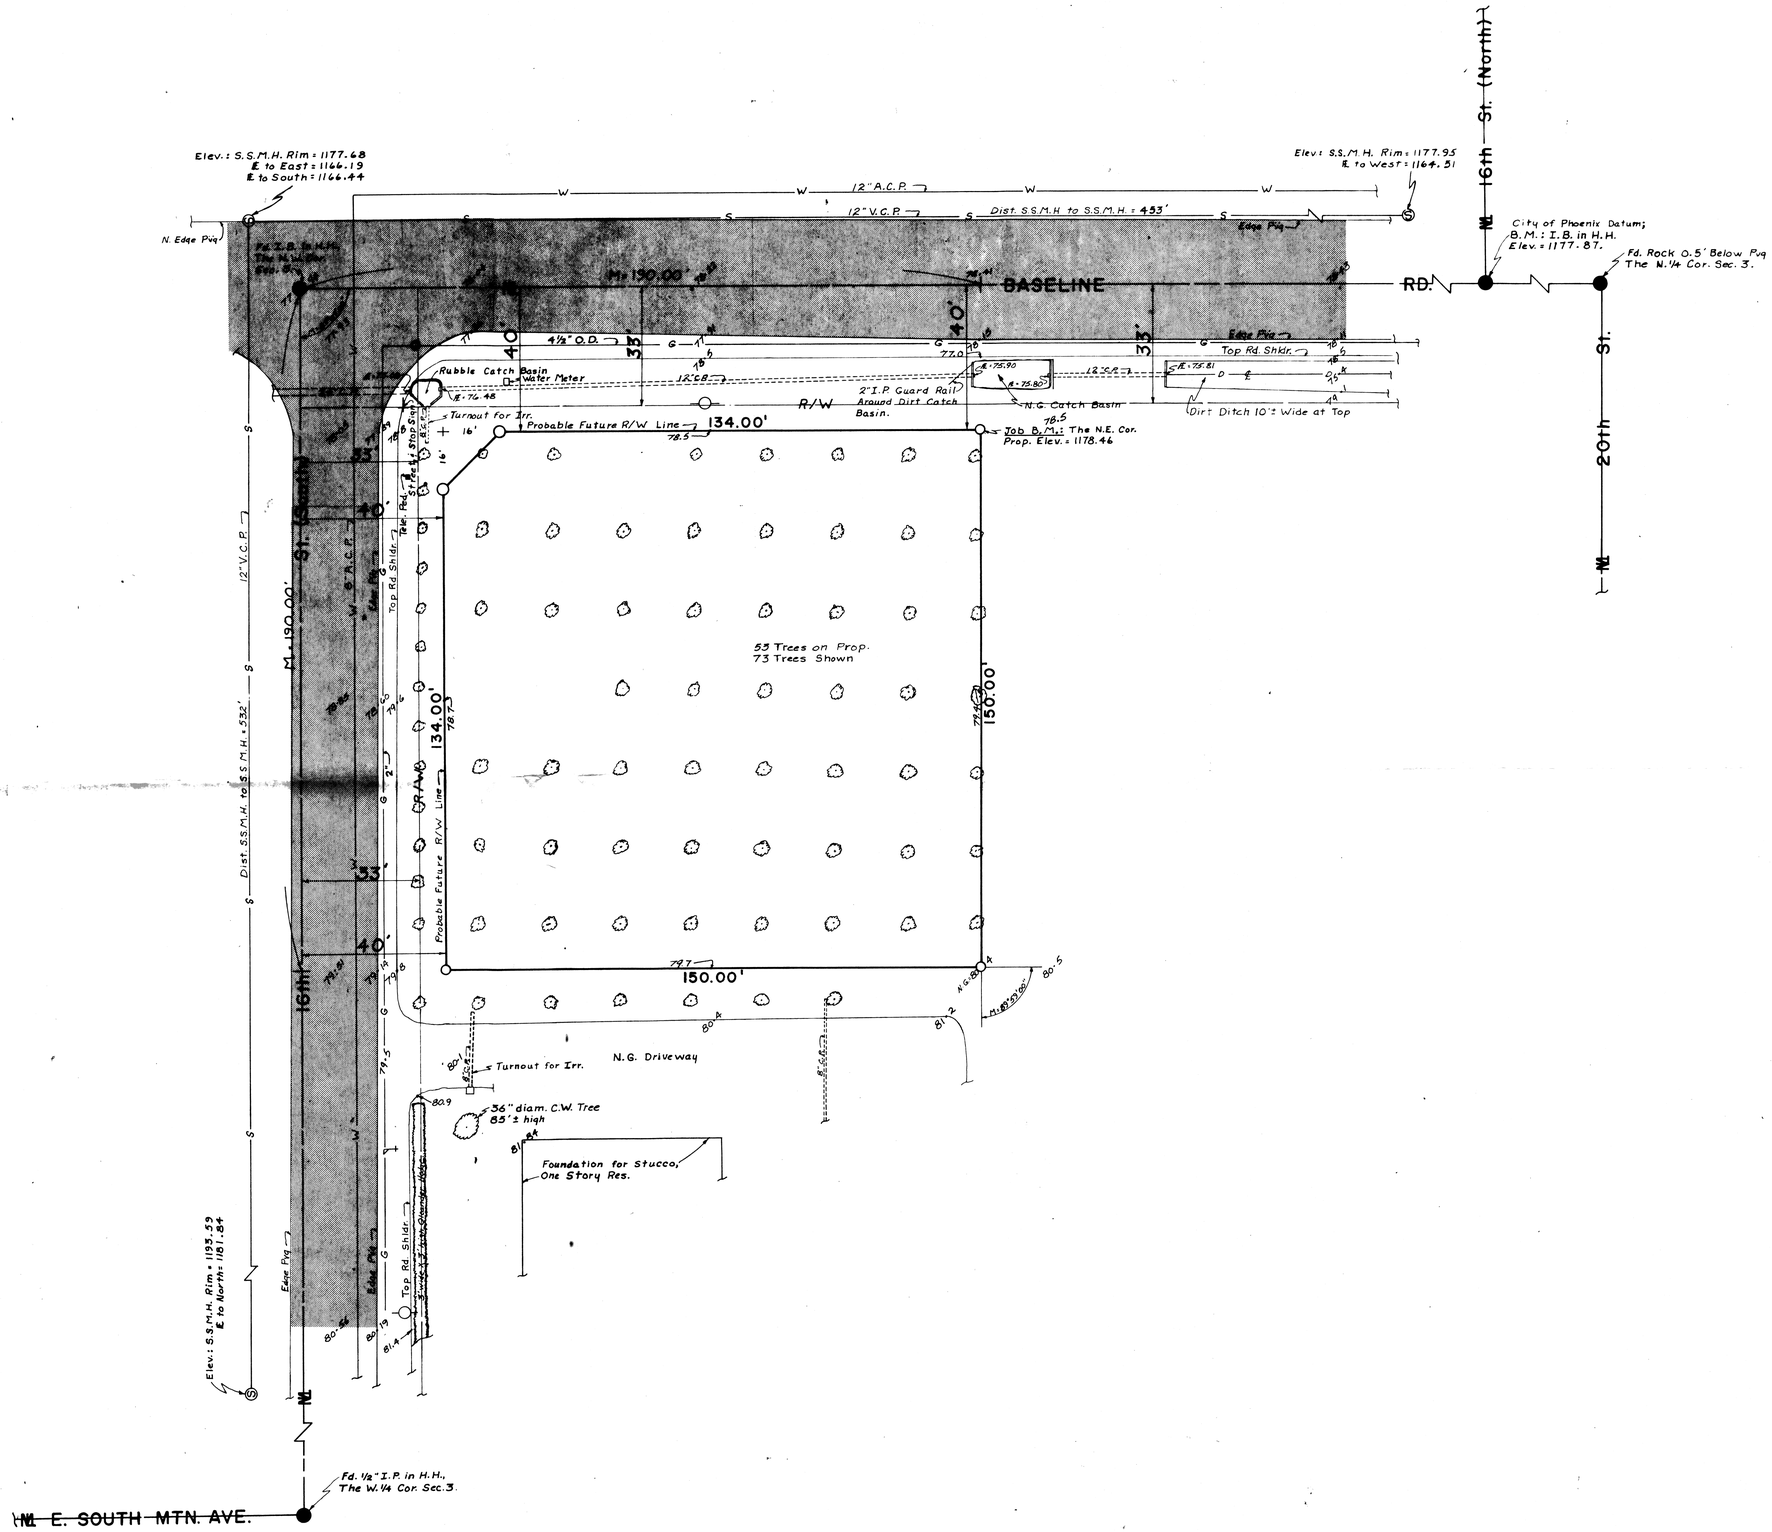


Scale: 1" = 20'

## LEGEND

- ▭ = Asphaltic Concrete Paving
- ● = Monument Found
- ● = Iron Pipe or Iron Bar Found
- ○ = 1/2" I.D. Iron Bar Tagged L.S. 1681 Set This Survey
- R = M.C.R. and/or Description Furnished by Circle K Corp
- CR = Calculated From R
- M = Measured In Field
- CM = Calculated From M
- -O- = Power Pole
- -●- = Telephone Pole
- -◐- = Power & Telephone Pole
- —S— = Sanitary Sewer Line
- —W— = Water Line
- —G— = Gas Line
- ⊗ = Valve
- —<—<— = Center line Drainage
- —T— = Underground Telephone Cable
- B.C. = Brass Cap
- H.H. = Handhole
- C.P. = Concrete Pipe
- —◇— = Water Meter
- △ = Sewer Cleanout
- 77.93 = Elev to read 1177.93
- ▣ = Underground Irrigation Sprinkler Head
- ○⊃ = Street Light Pole

CERTIFICATION: This will certify that the survey shown hereon was done under my supervision during the month of May, 1972.

Eugene Robert Shelley
REGISTERED LAND SURVEYOR
1681
ARIZONA
5/9/72


ARIZONA SURVEYING SERVICE
5704 N. 27th AVENUE, PHOENIX, ARIZONA
Drawing No. E.P.L.-72-4703, PH: 277-3904

Sheet 2 of 2

DIN 60532