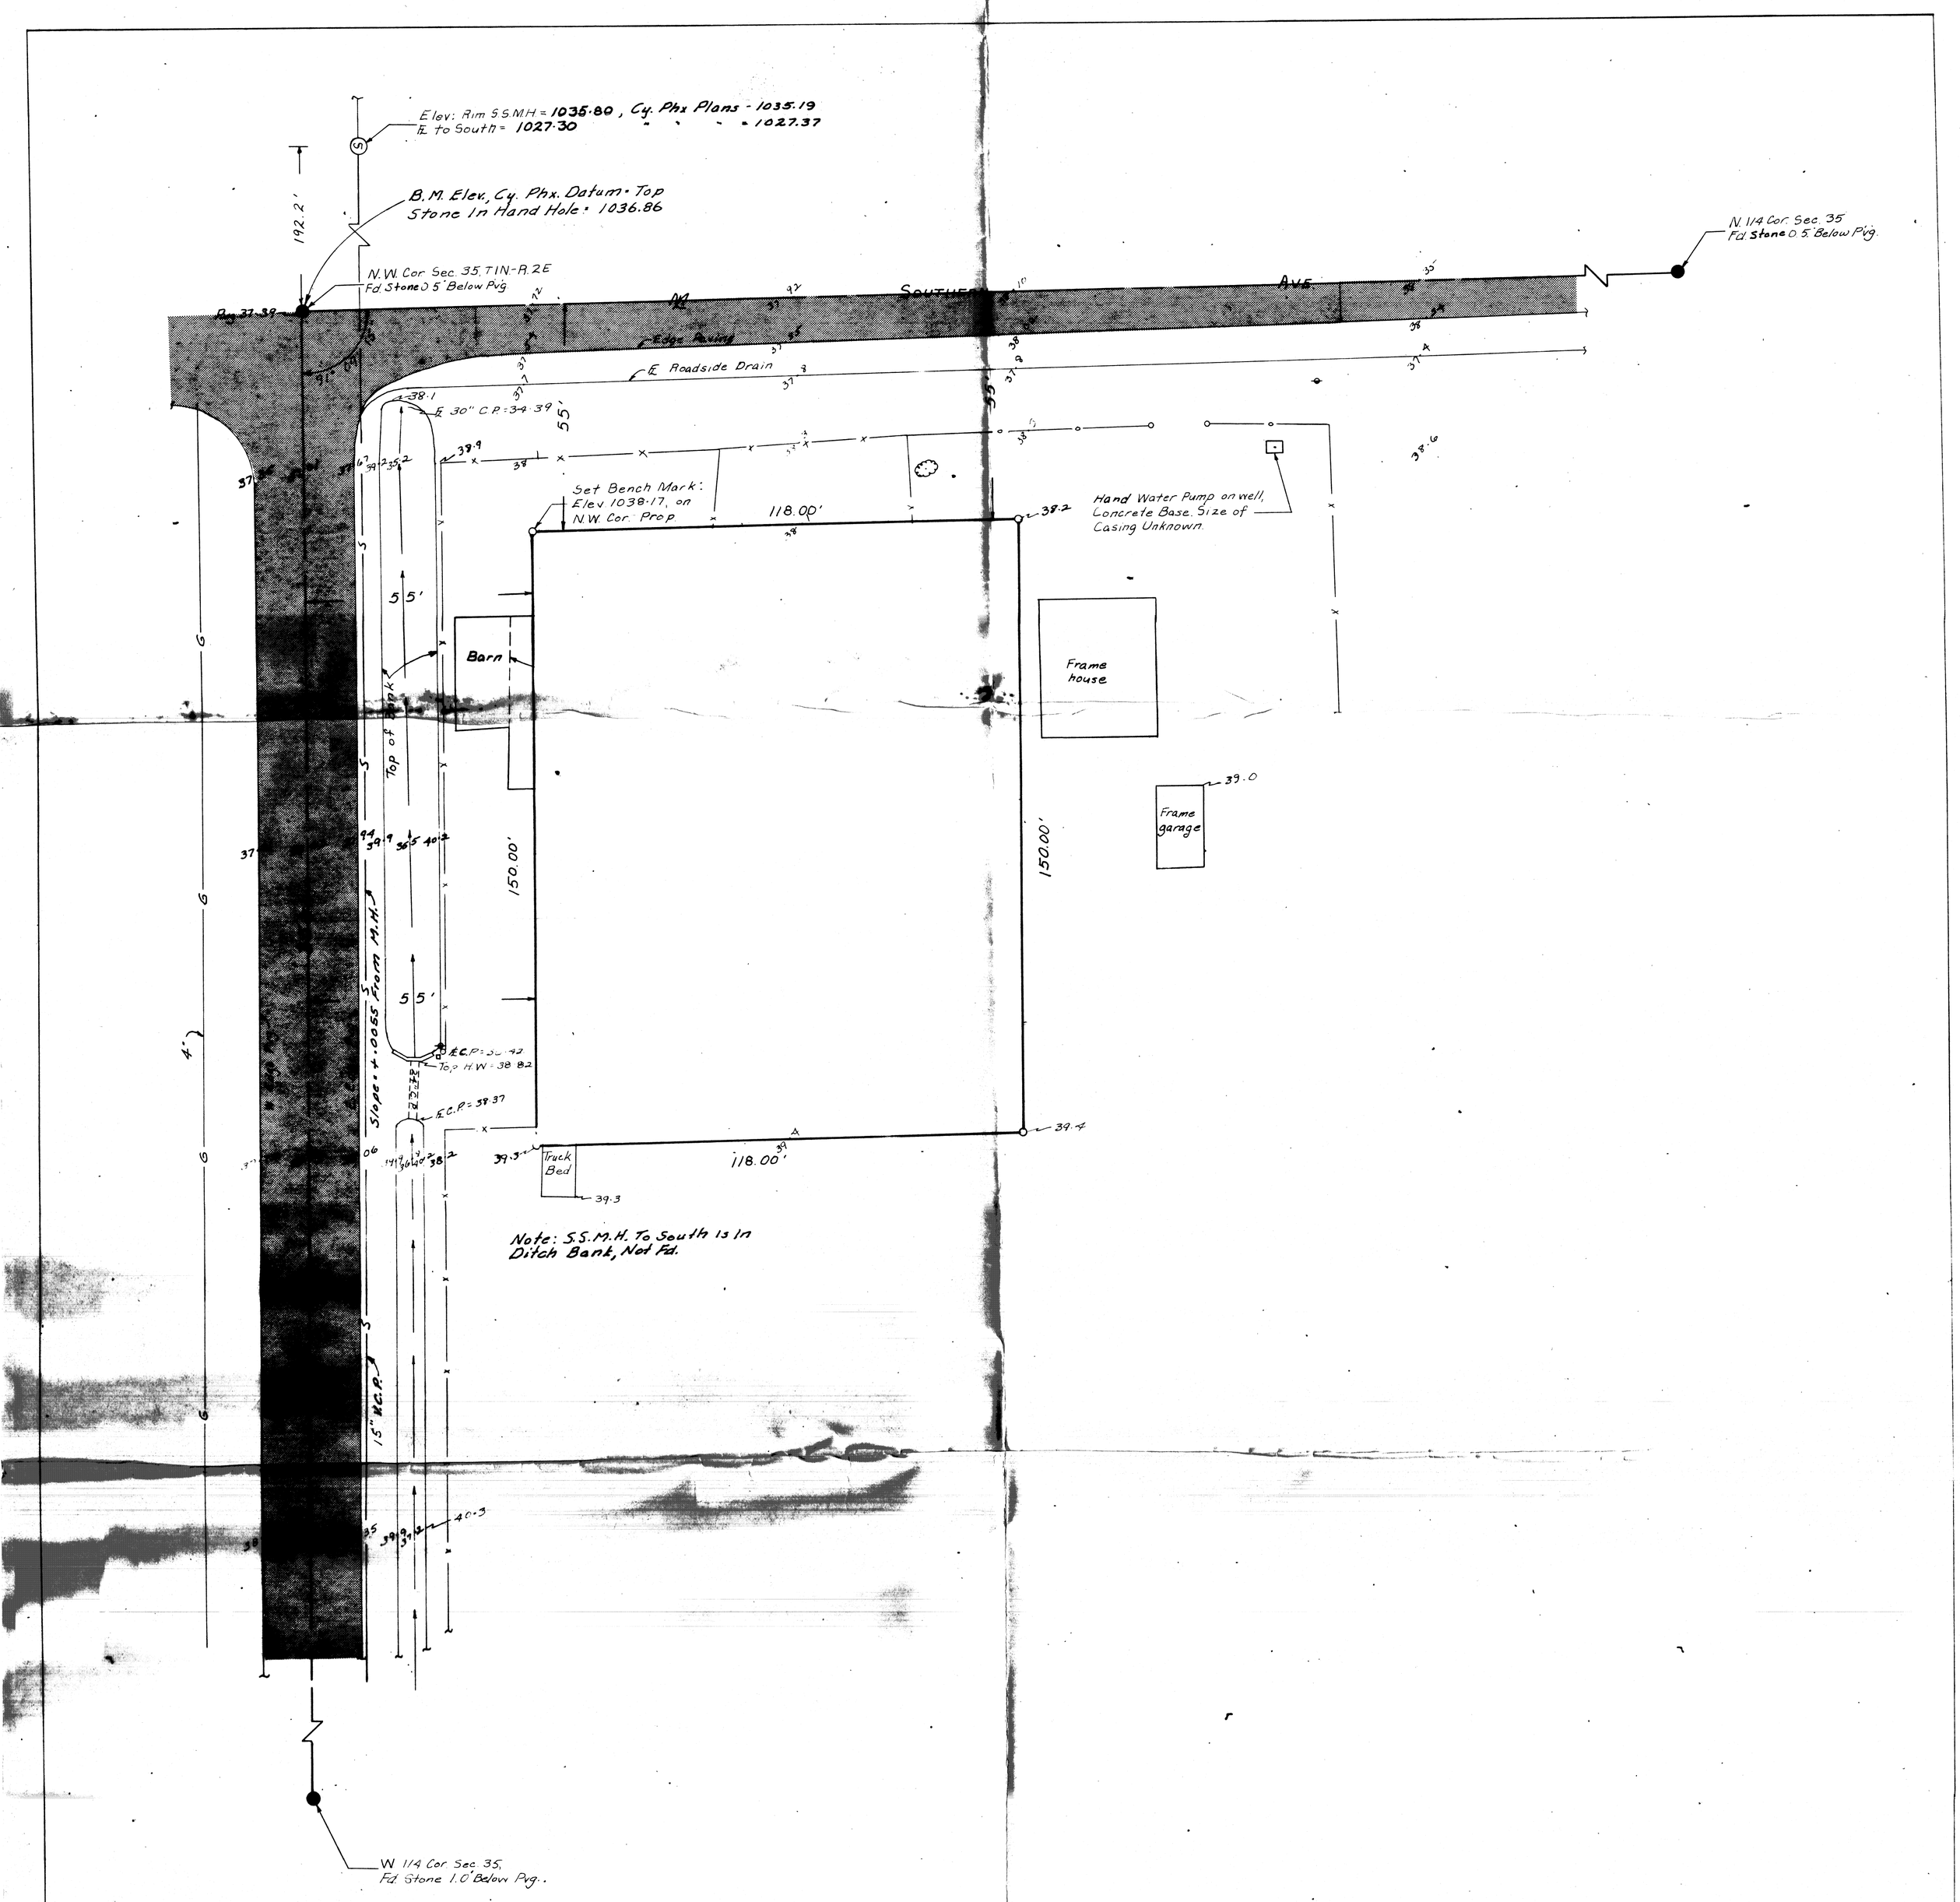


NOTE: Information from the City of Phoenix indicates that there are no water lines closer than approximately 1820 feet to the North on 35th Ave.

NOTE: The 55' rights-of-way shown hereon are per recommendation by the Maricopa County Highway Dept. for Zoning Case Z-7232-A. Existing rights-of-way are 55' on Southern Ave. and 33' on 35th Ave.

NOTE: There are overhead power and telephone lines along the south side of Southern Ave.

# REPORT OF SURVEY

OF

The N. 205', W. 173', W. 1/2, N.W. 1/4, N.W. 1/4, Sec. 35, T.1N.-R.2E.

FOR

## THE CIRCLE K CORP

2810 W. CAMELBACK ROAD
PHOENIX, ARIZONA

DIN 60534

N

Scale: 1" = 20'

## LEGEND

- = Asphaltic Concrete Paving
- = Monument Found
- = Iron Pipe or Iron Bar Found
- = 1/2" I.D. Iron Pipe Tagged L.S. 1681 Set This Survey
- R = M.C.R. and/or Description Furnished by Circle K Corp
- CR = Calculated From R
- M = Measured in Field
- CM = Calculated From M
- = Power Pole
- = Telephone Pole
- = Power & Telephone Pole
- —S— = Sanitary Sewer Line
- —W— = Water Line
- —G— = Gas Line
- = Valve
- = Center Line Drainage
- —T— = Underground Telephone Cable
- B.C. = Brass Cap
- H.H. = Handhole
- C.P. = Concrete Pipe
- = Water Meter
- = Sewer Cleanout
- 37.72 = Elev to read 1036.86
- = Underground Irrigation Sprinkler Head
- = Street Light Pole

CERTIFICATION: This will certify that the survey shown hereon was done under my supervision during the month of June, 1972.

Eugene F. Schively
6/27/72


ARIZONA SURVEYING SERVICE
5704 N. 27th AVENUE, PHOENIX, ARIZONA
Drawing No. E.P.L.-72-5715 PH: 277-3904


Sheet 2 of 2