This is to certify that the survey of the premises hereon platted & described was made by H.L. MEREDITH under my supervision in October 1962.

Eugene V Skelley

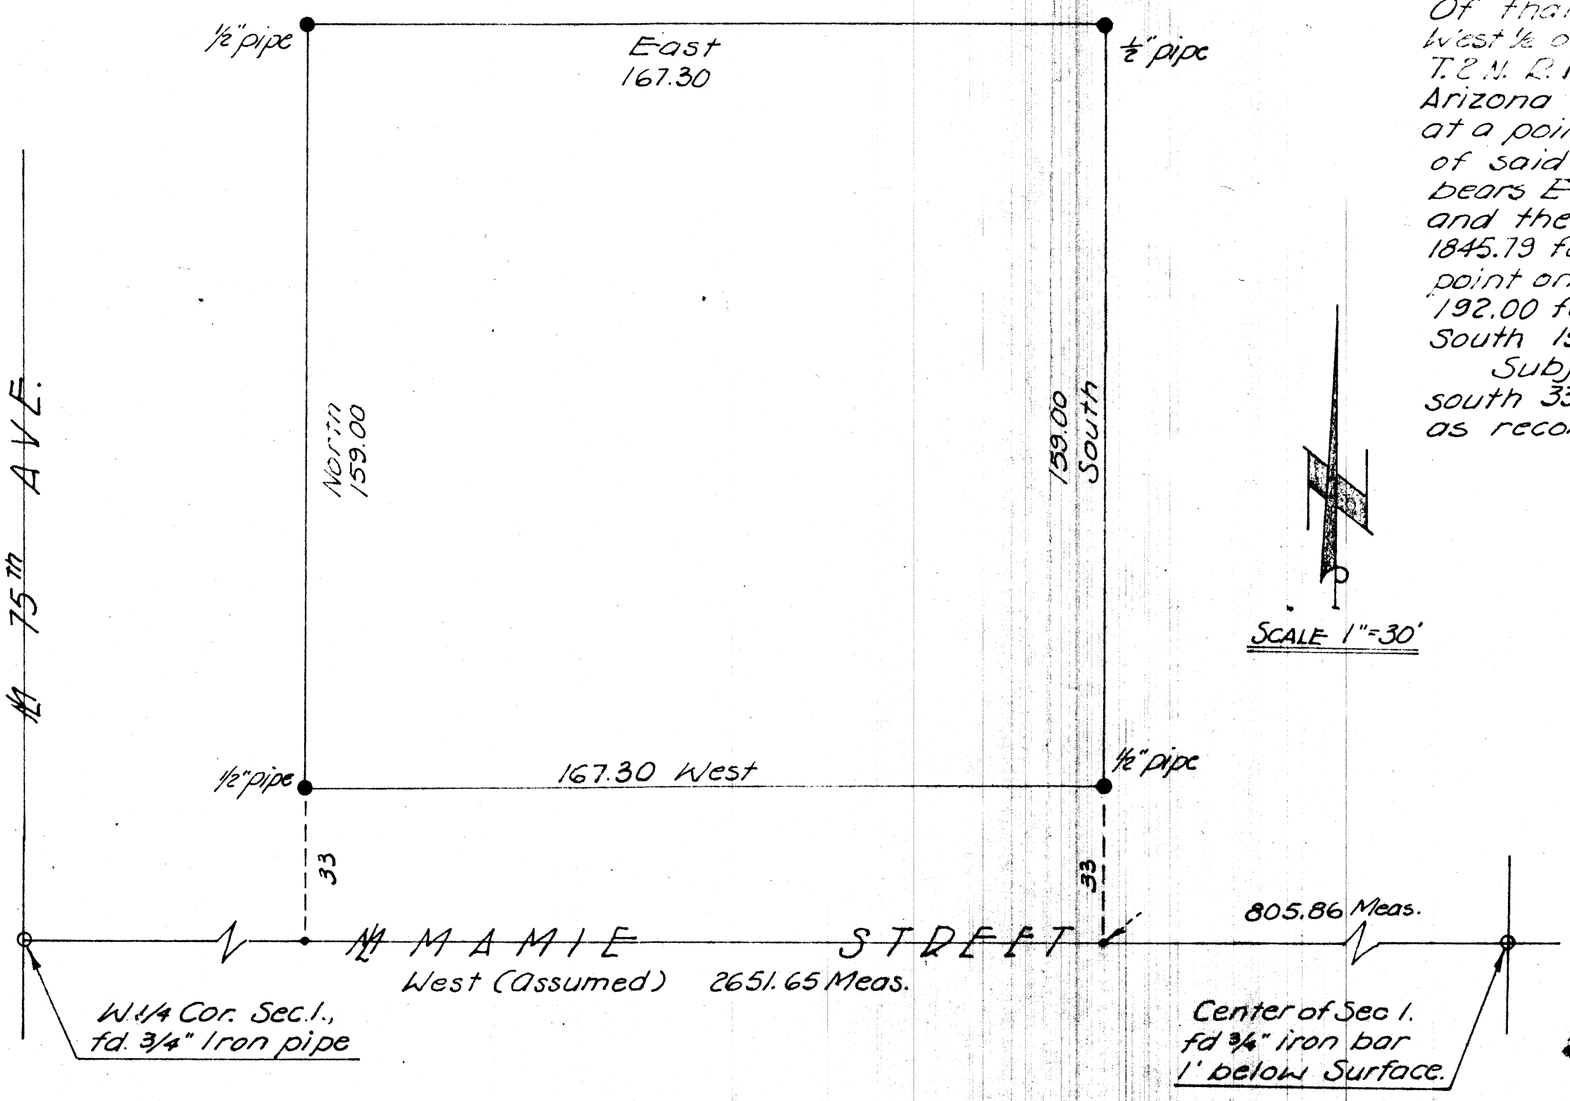

REPORT OF SURVEY

Of that parcel of land lying within the West ½ of the S.E. ¼ of the N.W. ¼ of Sec. 1 T. 2 N. R. 1 E., G & S.R.B. & M. in Maricopa Co., Arizona described as follows: Beginning at a point on the east-west mid section line of said Sec. 1, from which the center of Sec. 1 bears East (assumed brg.) 805.86 feet and the west ¼ cor. of Sec. 1 bears West 1845.79 feet; thence West 167.30 feet to a point on sd. mid section line; thence North 192.00 feet; thence East 167.30 feet; thence South 192.00 feet to the point of beginning.

Subject to an easement over the south 33 feet thereof for roadway purposes as recorded in Dkt. 1336, p. 472, M.C.R. etc.

For: MIKE KOBASHI, KOBASHI FARMS.
5827 W. MORTEN AVE.
GLENDALE, ARIZONA

61094

REGISTERED LAND SURVEYOR
Eugene V Skelley
ARIZONA U.S.A.

Job # L 62-291

ARIZONA SURVEYING SERVICE
2802 W. Solano Dr. N., Phoenix Arizona