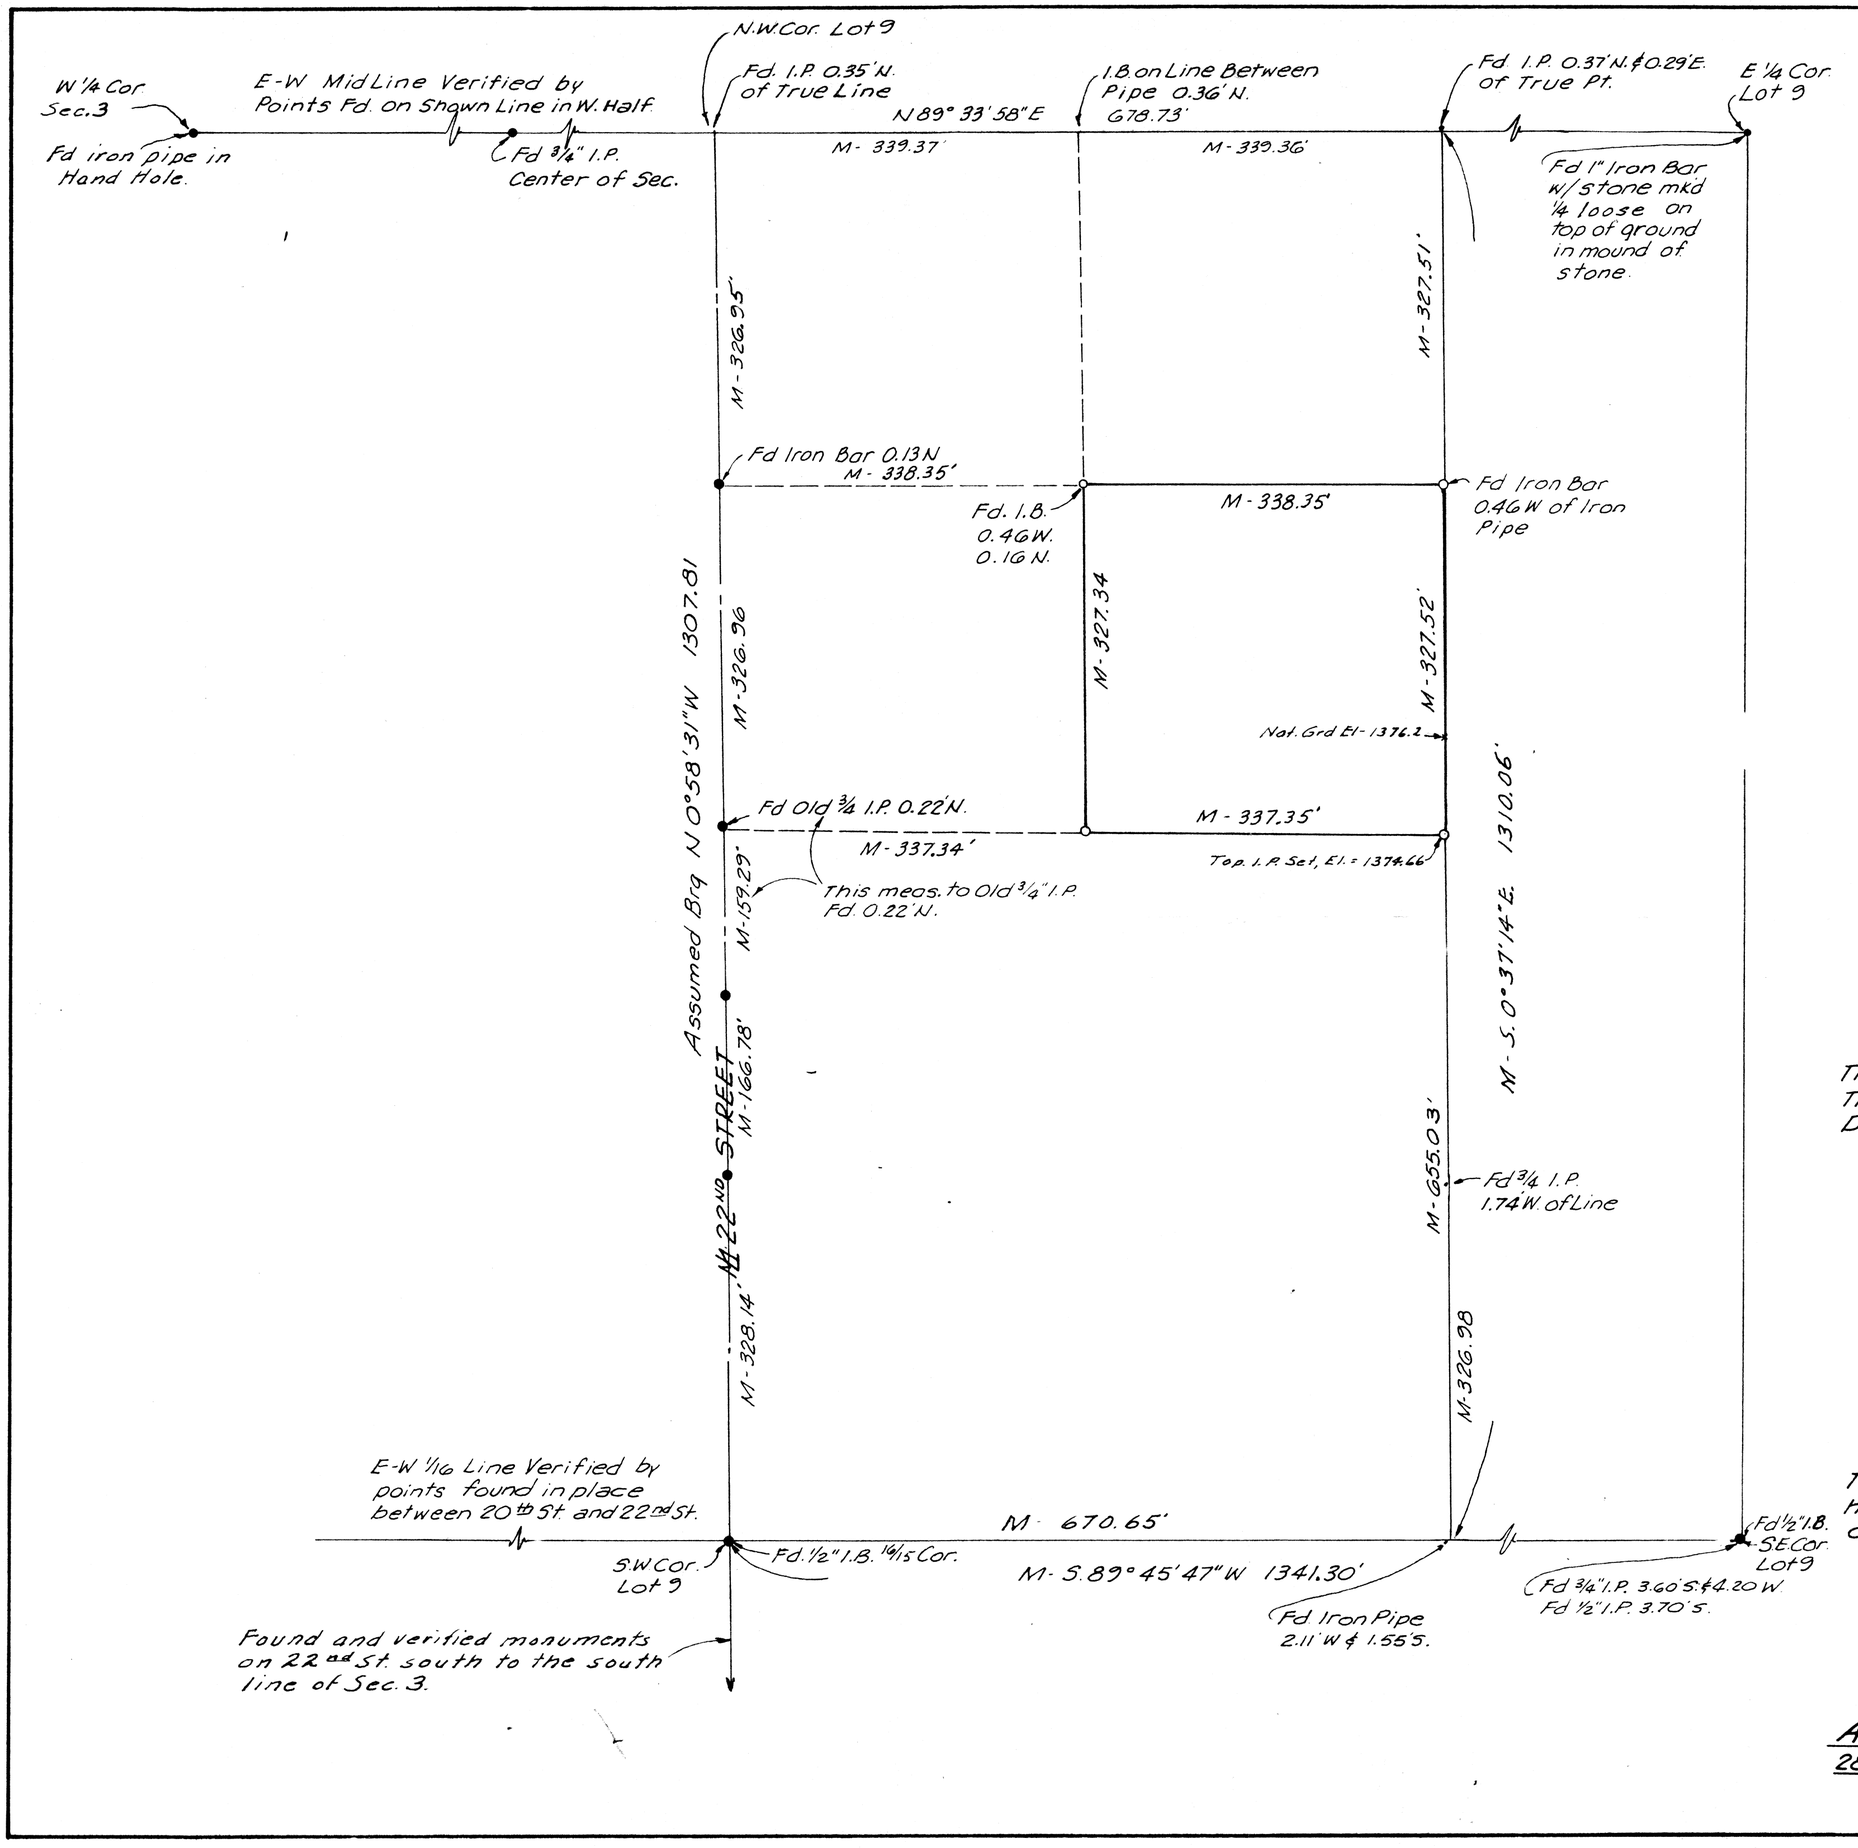

REPORT OF SURVEY

FOR

FRED BECKMAN

6209 N. 12TH PLACE-APT B
PHOENIX, ARIZONA

OF

THE S. 1/2, E. 1/2, N. 1/2 W. 20 A., LOT 9, SEC. 3, T. 2 N., R. 4 E., G. & S. R. B. & M., MARICOPA COUNTY, ARIZONA, AS SHOWN HEREON.

N

Scale: 1" = 100'

○ - 1/2" Iron Pipe Set
● - Mon. Fd. as Noted

This Survey Is Strictly Conformable To The Legal Description Recited In Docket 5959, Pg. 373, 374, M.C.R.

This will certify that the survey shown hereon was made by me during the month of July, 1968.

Eugene Vaskelley

7/18/68

61095

ARIZONA SURVEYING SERVICE
2802 W. SOLANO DR. N., PHOENIX, ARIZONA
DRAWING NO. L-68-6523