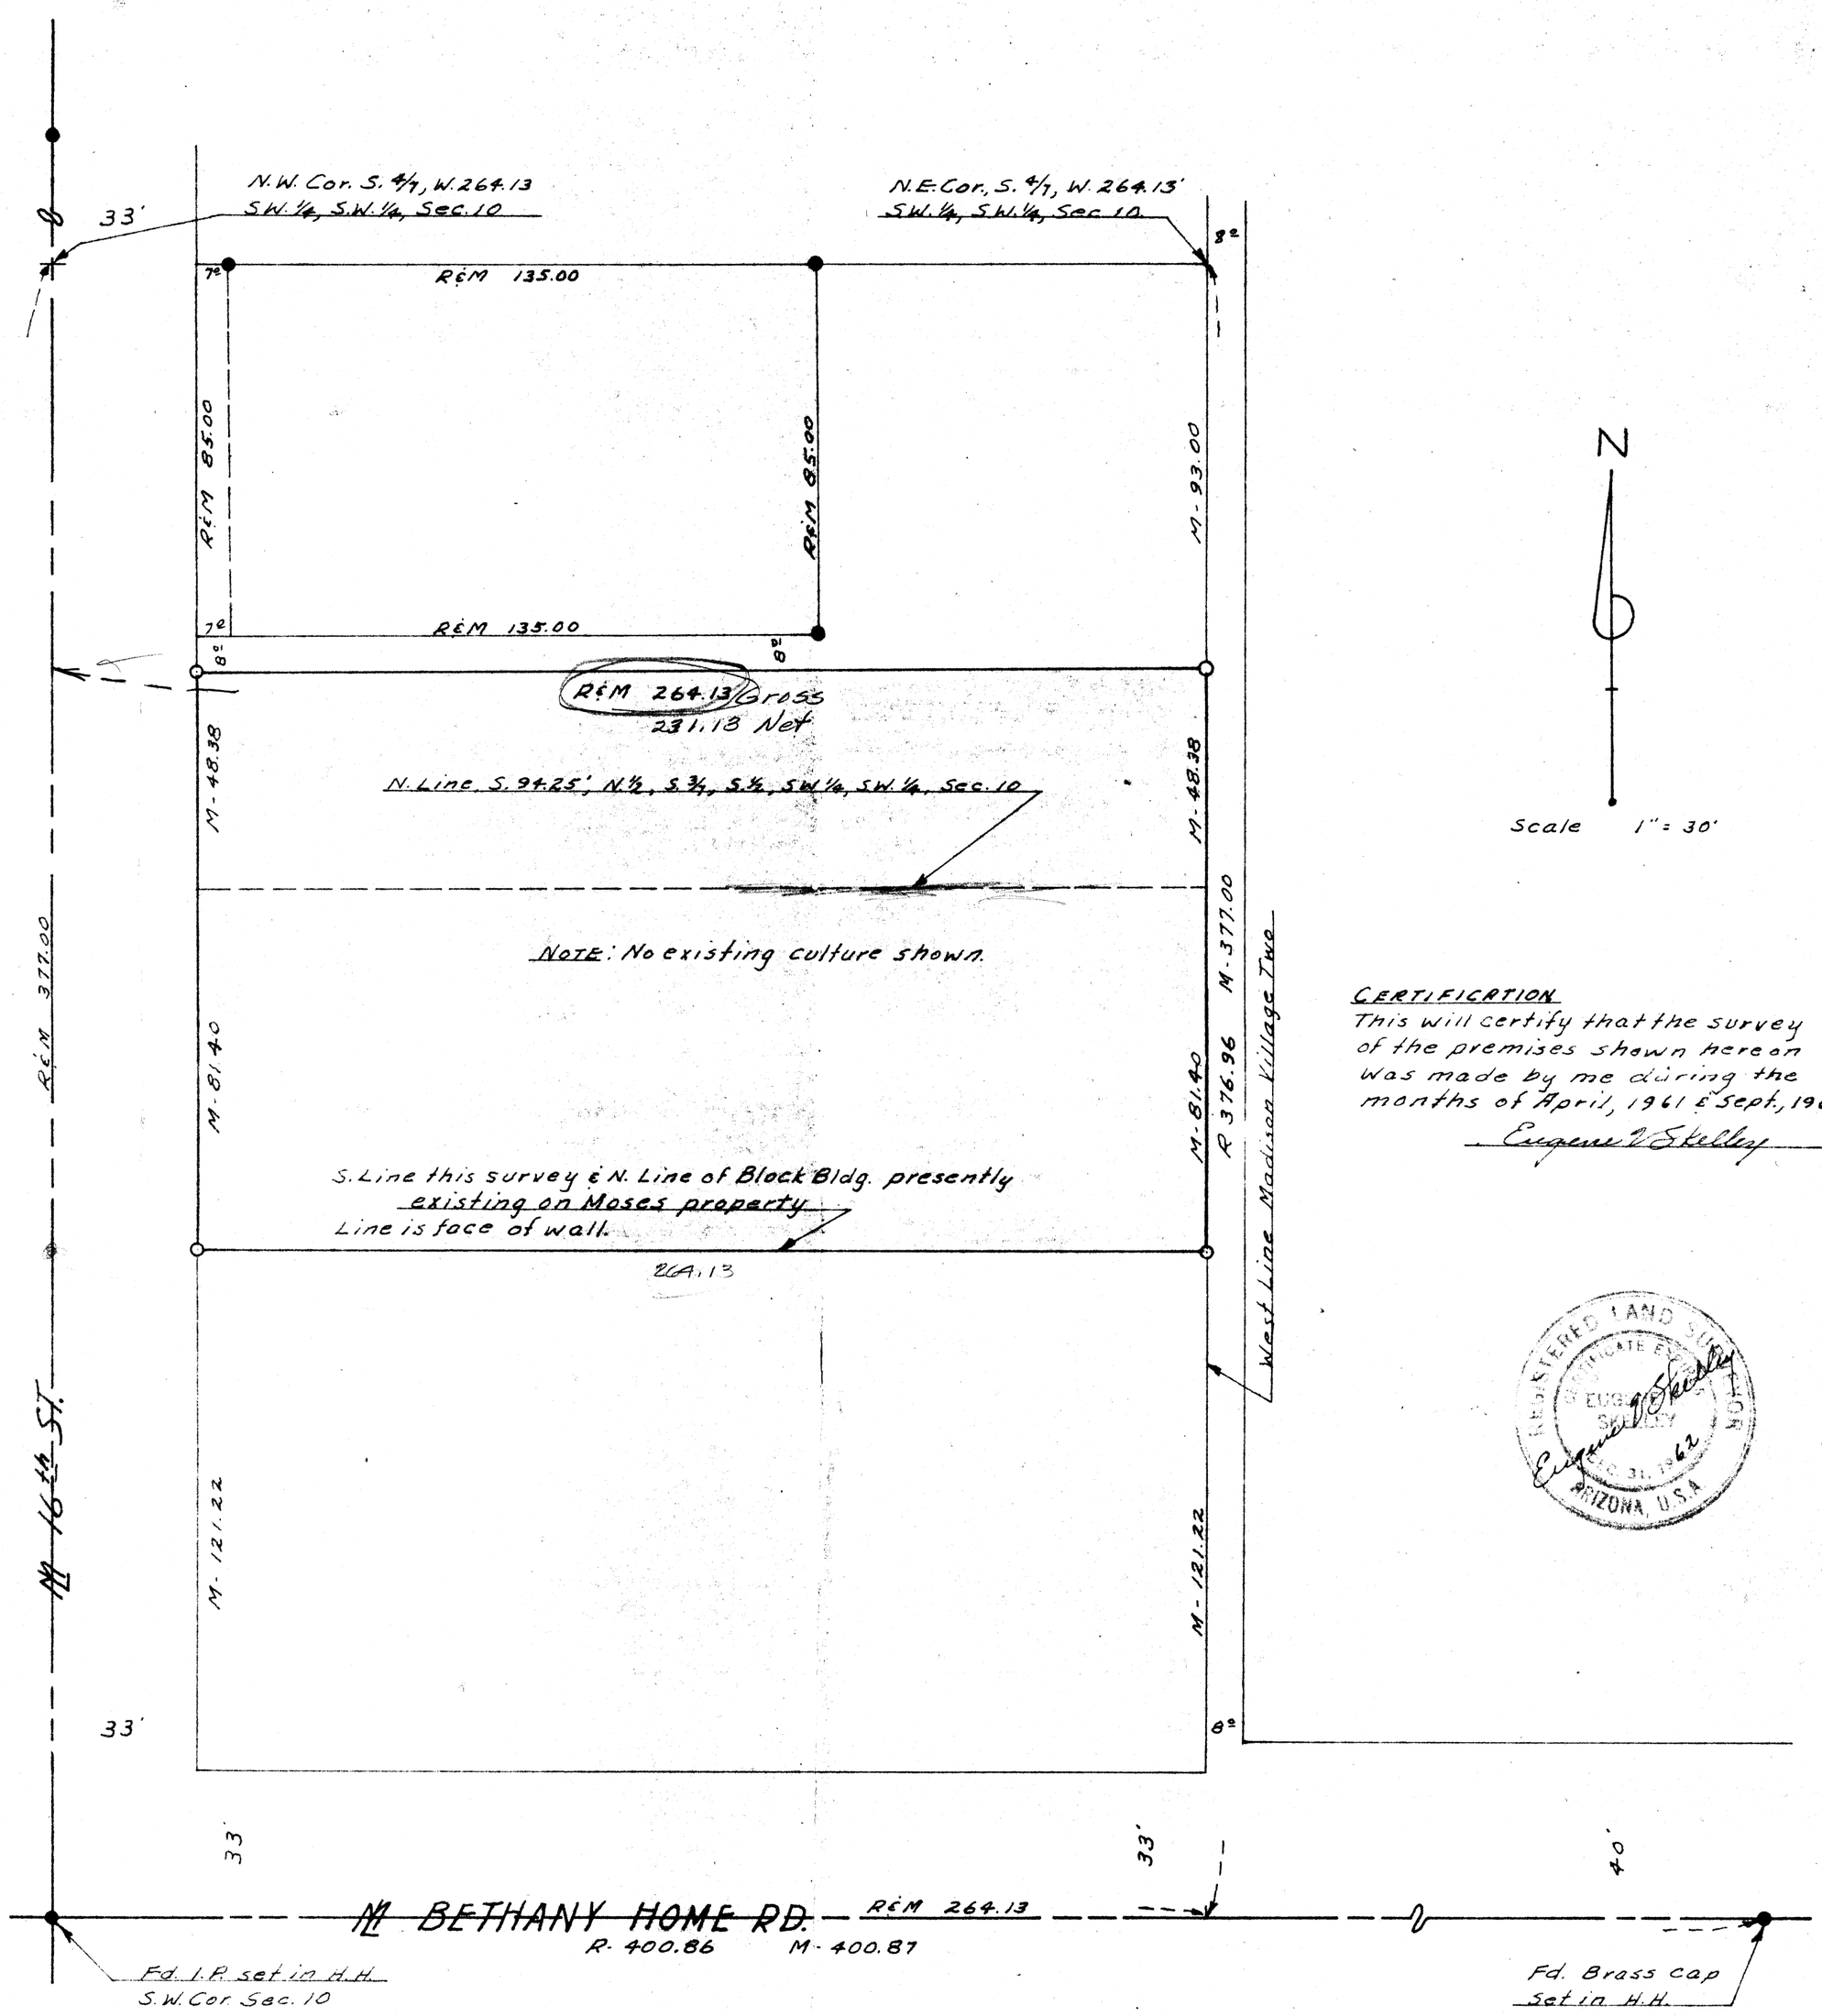

CERTIFICATION

This will certify that the survey of the premises shown hereon was made by me during the months of April, 1961 & Sept., 1962

Eugene V. Stelly

LEGEND

- ● Monuments or property Cors. Fd.
- ○ Property (1/2" I.P.) set.
- M Measured in field.
- R M.C.R. Docket 2637, Page 252
  Madison Village Two, Bk. Maps 53, P. 23
  Survey Map by W.H. Bartlett, R.L.S.
  dated March 8, 1937
  Amend. Sept. 1, 1943

PREPARED BY

ARIZONA SURVEYING SERVICE
2802 W. SOLANO DR., N.
Phoenix 17, Arizona

DRAWING No. L-62-288

REPORT OF SURVEY

OF:

1: The North 81.40 feet of that part of the S.W. 1/4, S.W. 1/4, Sec. 10, T. 2 N., R. 3 E., G. & S.R. B. & M., Mar. Co. Ariz. described in Dkt. 2637, P. 252, M.C.R. & 2: The South 4/7 of the W. 264.13 feet of the S.W. 1/4, S.W. 1/4, Sec. 10 above, EXCEPT the N. 93.00 thereof and EXCEPT the S. 235.62 feet thereof.

FOR

Mr. LEWIS G. MOSES,
624 N. McDonald, Mesa, Arizona
&
The BODKO BLDG. CORP
c/o Mr. G.G. WILLIAMS
P.O. Bx, 2511, Phoenix, 2, Arizona

61099