7-11-72 Study - EVS
By Prop Split

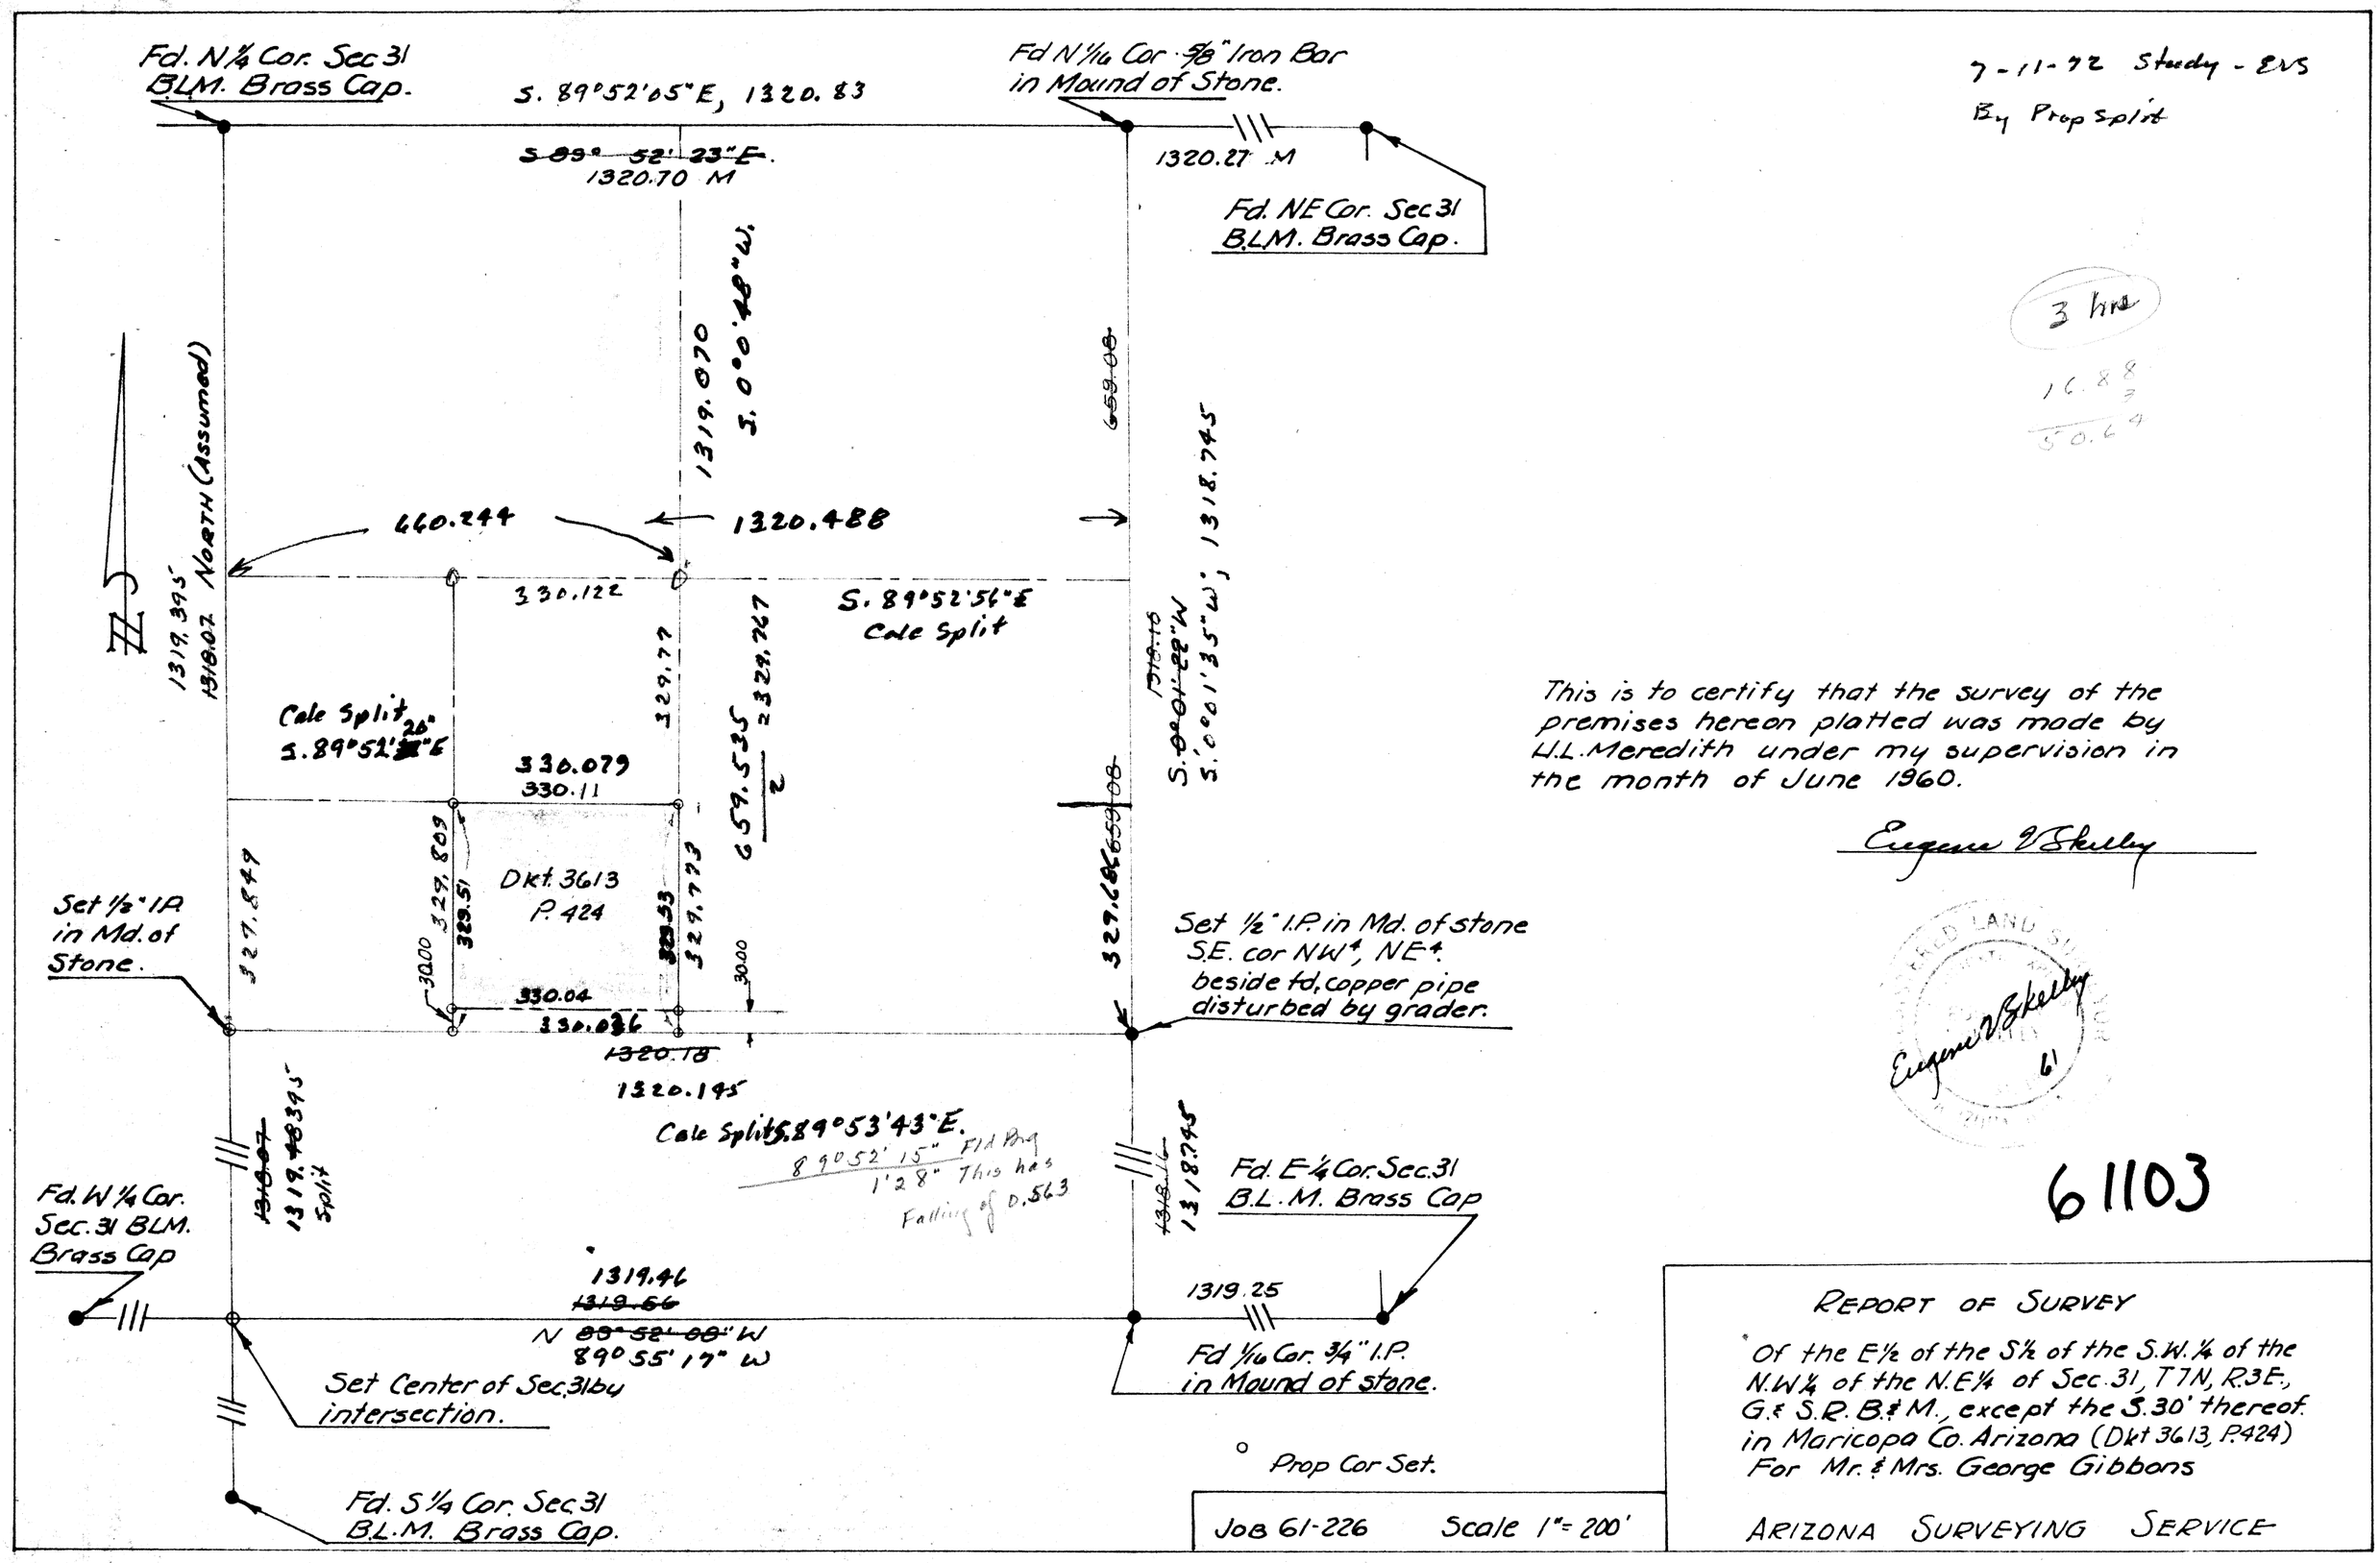

3 hrs

16.88
3
50.64

This is to certify that the survey of the premises hereon platted was made by H.L. Meredith under my supervision in the month of June 1960.

Eugene V. Skelly

REGISTERED LAND SURVEYOR
EUGENE V. SKELLY
61
ARIZONA

61103

REPORT OF SURVEY

Of the E½ of the S½ of the S.W.¼ of the N.W.¼ of the N.E.¼ of Sec. 31, T 7 N, R. 3 E., G. & S.R. B. & M., except the S. 30' thereof. in Maricopa Co. Arizona (Dkt 3613, P. 424)
For Mr. & Mrs. George Gibbons

ARIZONA SURVEYING SERVICE

Job 61-226 Scale 1" = 200'