REPORT OF SURVEY
for
RALPH WILKENS CO.

2836 W. WELDON AVE.
PHOENIX ~ ARIZONA

of

LOTS 1 & 5
LOMA VISTA TERRACE SUBDIVISION

ACCORDING TO THE PLAT RECORDED IN THE BOOK OF MAPS NO. 51, AT PAGE 21, M.C.R. & THE ABANDONMENT AS DESCRIBED IN DKT. 1439, PAGE 118, M.C.R.

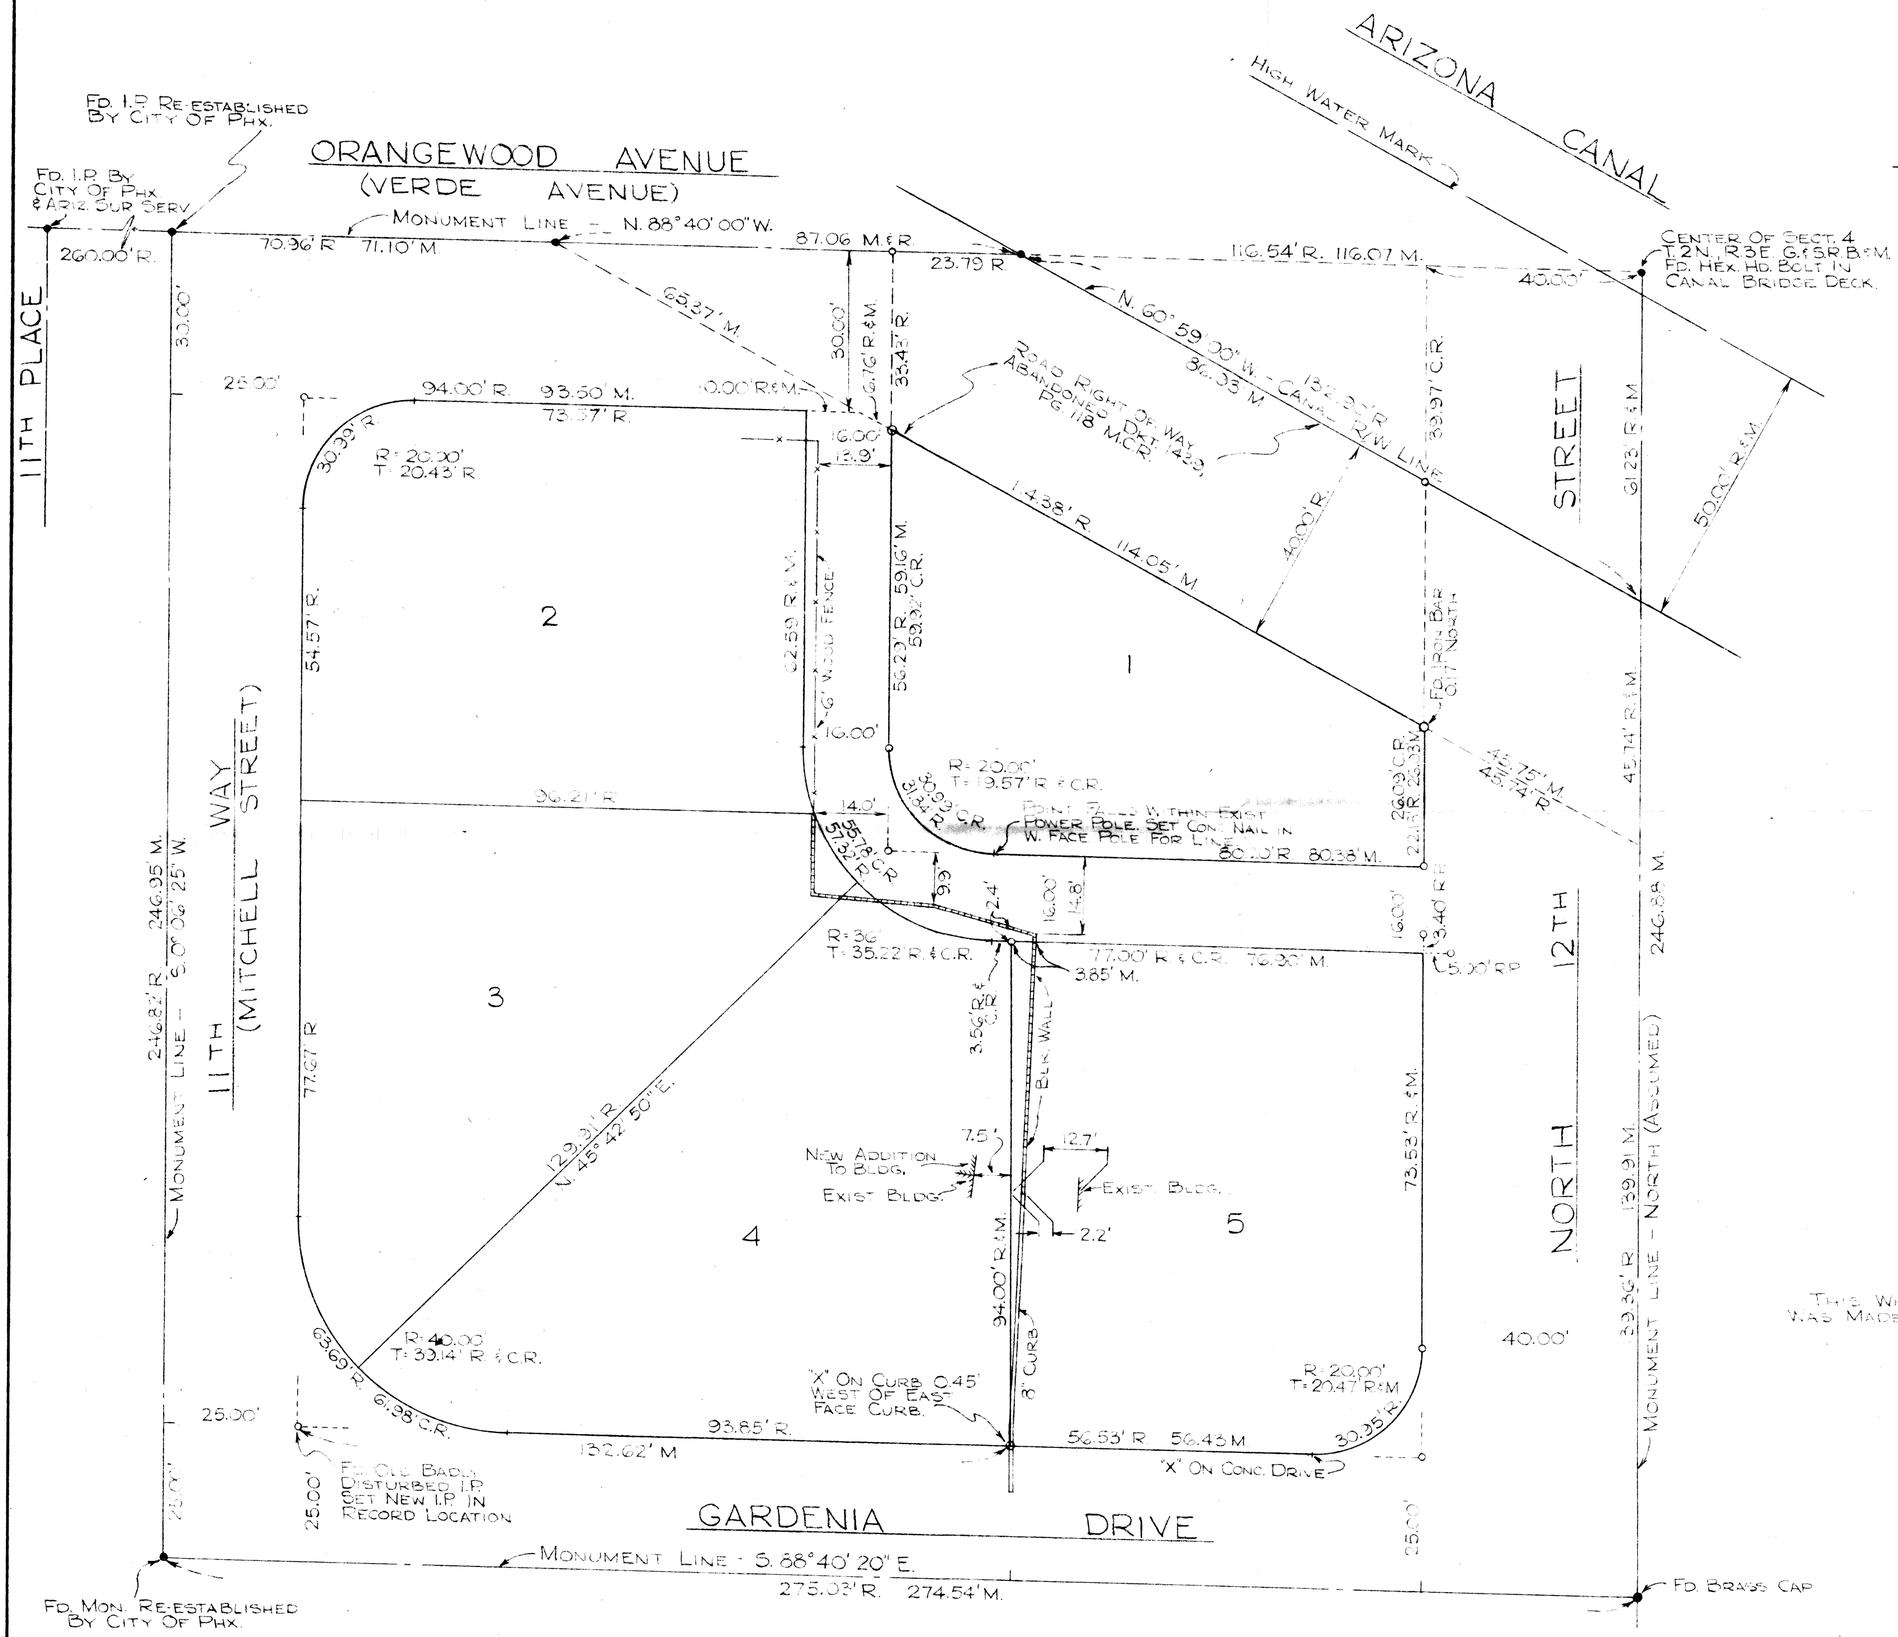

SCALE ~ 1" = 20'

LEGEND

R - RECORDED DISTANCE (M.C.R.)
M - MEASURED DISTANCE
C.R. - CALCULATED FROM RECORD
○ - IRON PIPE SET, TAGGED "L.S. 1681"
● - FOUND EXIST. MONUMENT

THIS WILL CERTIFY THAT THE SURVEY SHOWN HEREON WAS MADE BY ME DURING THE MONTH OF JANUARY, 1970.

Eugene V. Skelley
EUGENE V. SKELLEY L.S. 1681

61106

ARIZONA SURVEYING SERVICE
2802 W. SOLANO DRIVE N. PHOENIX, ARIZONA
DRAWING NO. L-70-1570