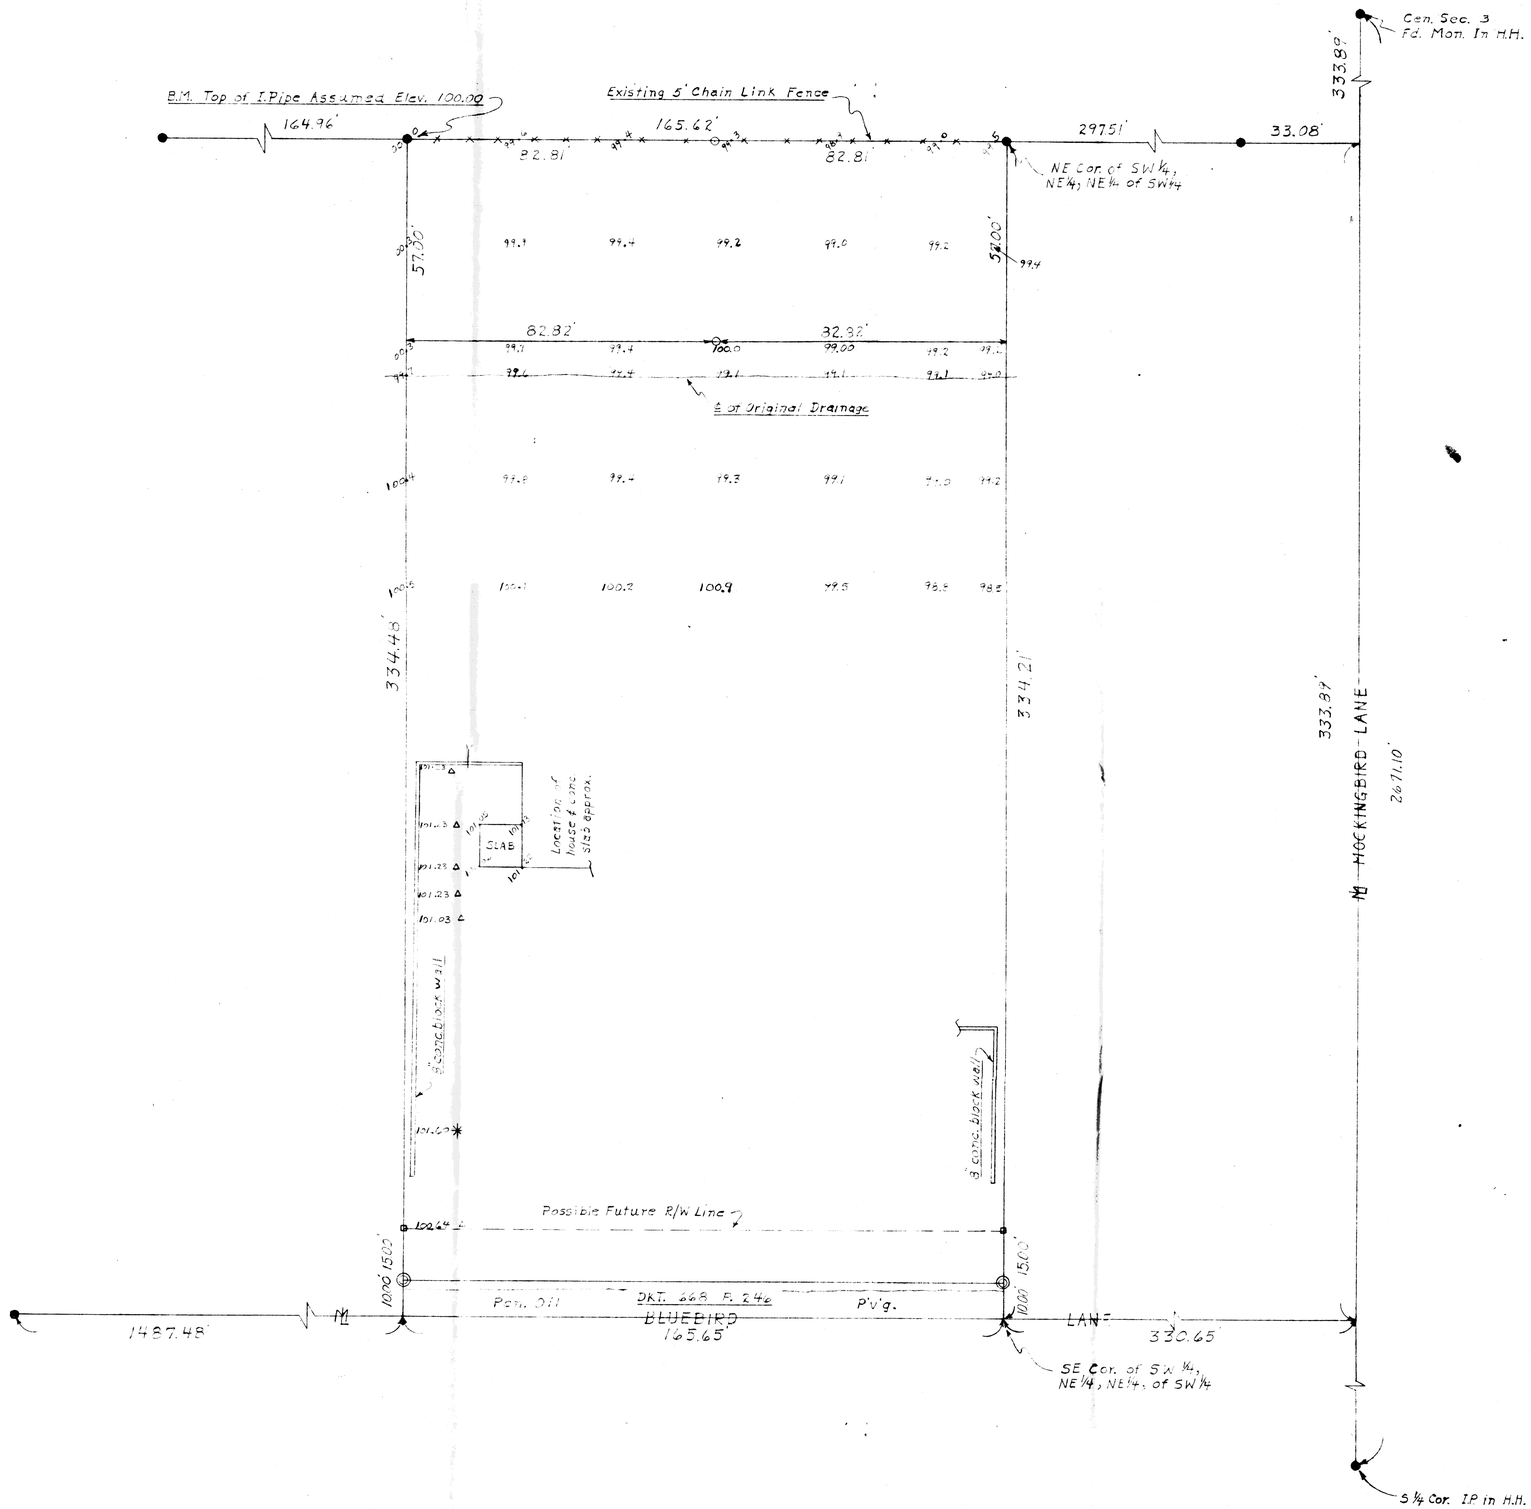


# REPORT OF SURVEY
# FOR
# W. LYNN ROBERTS
## SCOTTSDALE ARIZONA

Part of NE¼, SW¼, SEC. 3, T2N, R4E
G & SRB & M, MAR. CO. ARIZONA SHOWN HEREON,
AND AS DESCRIBED IN DOCKET 5962 PAGE 51 M.C.R.

N

Scale: 1" = 20'

## LEGEND

- ● - Survey monuments found
- ◎ - Iron Pipe Tagged LS 1681 Set This Survey
- ○ - Iron Pipe Set This Survey
- □ Hub & Tack Set This Survy

Note:

- △ Blue Top Set For Drainage Reference
- ✱ Stake Marked Cut 0.80' For Drainage Reference

Fence North of House not Located Hereon

This will Certify that the Survey shown heron was done under my Supervision during the month of February 197[illegible]

REGISTERED LAND SURVEYOR
CERTIFICATE NO. 1681
EUGENE V. SKELLEY
ARIZONA

61108

ARIZONA SURVEYING SERVICE

2802 W. Solano Dr. N., PHOENIX ARIZONA
Drawing No. L-70-1572