AMENDED PLAT
OF LOTS 23, 24, 25 & 26
MOHAWK PARK, BK. 58, P. 48, M.C.R.

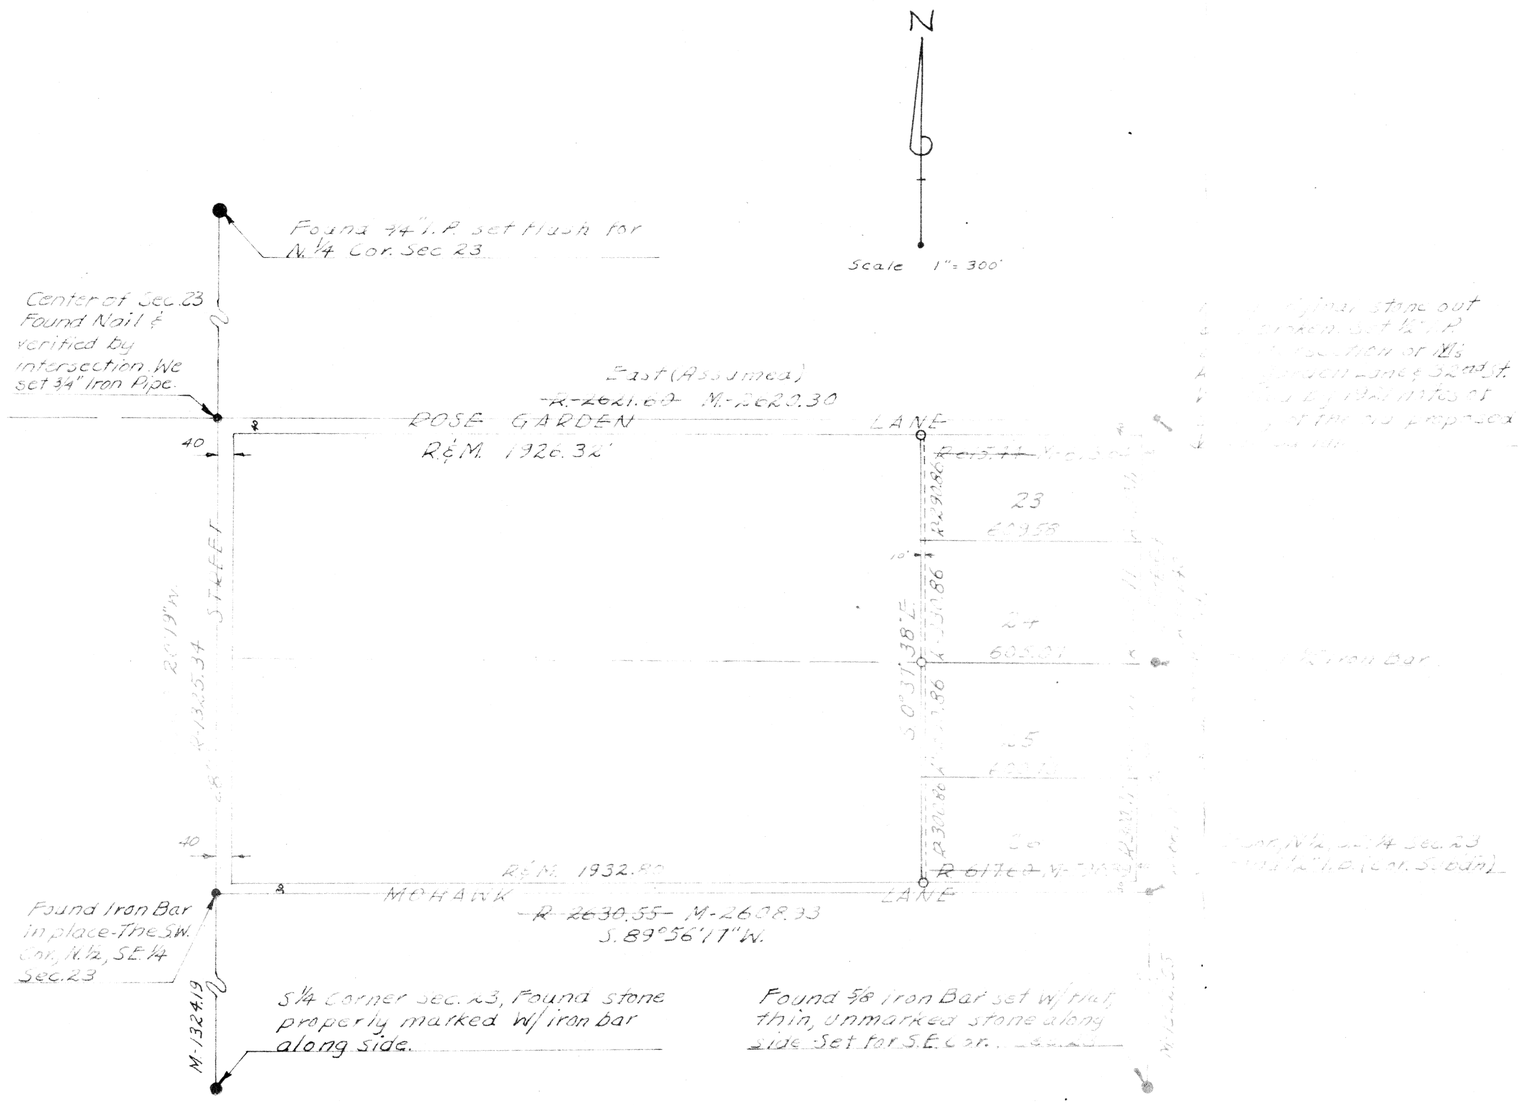

LEGEND

- ● Corner Found.
- ○ Corner Set

R = Dimension Shown on Mohawk Park (Bk. 58, P. 48, M.C.R.)
M. Dimension from this survey.
23 - Lot number from Bk. 58, P. 48, (M.C.R.)

NOTE: All found points shown hereon were found to be in a straight line between the N.1/4 Cor. & S.1/4 Cor. & between the E.1/4 Cor. & S.E. Cor. Sec. 23.

STATE OF ARIZONA } S.S.
COUNTY OF MARICOPA }

KNOW ALL MEN BY THESE PRESENTS:
That The UNION TITLE ~~& TRUST~~ COMPANY, an ARIZONA CORPORATION, TRUSTEE, hereby publishes this Amended Plat of the portion of the subdivision known as MOHAWK PARK (BK 58, P. 48, M.C.R.) shown hereon and declares that this Amended Plat corrects certain dimensions found to be in error on the said plat of MOHAWK PARK.

IN WITNESS WHEREOF the UNION TITLE ~~& TRUST~~ COMPANY as TRUSTEE has hereunto caused its corporate name to be signed and its corporate seal to be affixed and the same to be attested by the signatures of _____ its Vice President and _____ its Assistant Secretary thereunto duly authorized. Done in Phoenix, Arizona, this _____ day of _____, 196__.

STATE OF ARIZONA } S.S.
COUNTY OF MARICOPA }

[illegible] day of _____, 196__ [illegible] who [illegible] Vice President and _____ who acknowledged himself to be Assistant Secretary of the UNION TITLE ~~& TRUST~~ COMPANY, a corporation, and acknowledged that they, as such Vice President and Assistant Secretary respectively, being authorized so to do, executed the foregoing instrument for the purpose therein contained by signing the name of the Corporation, as Trustee, by themselves as Vice-President and Assistant Secretary, respectively. IN WITNESS WHEREOF I hereunto set my hand and official seal.

_____
NOTARY PUBLIC

My Commission Expires _____

This will certify that the survey shown hereon was done, under my direction, by Eugene V. Skelley, Arizona Registered Land Surveyor, No. 1681 (Arizona Surveying Service) during the month of October, 1962.

W. T. Keplinger

REGISTERED HIGHWAY ENGINEER
CERTIFICATE EXPIRES
WILLIAM T. KEPLINGER
DEC. 31, 1962
ARIZONA, U.S.A.

61112