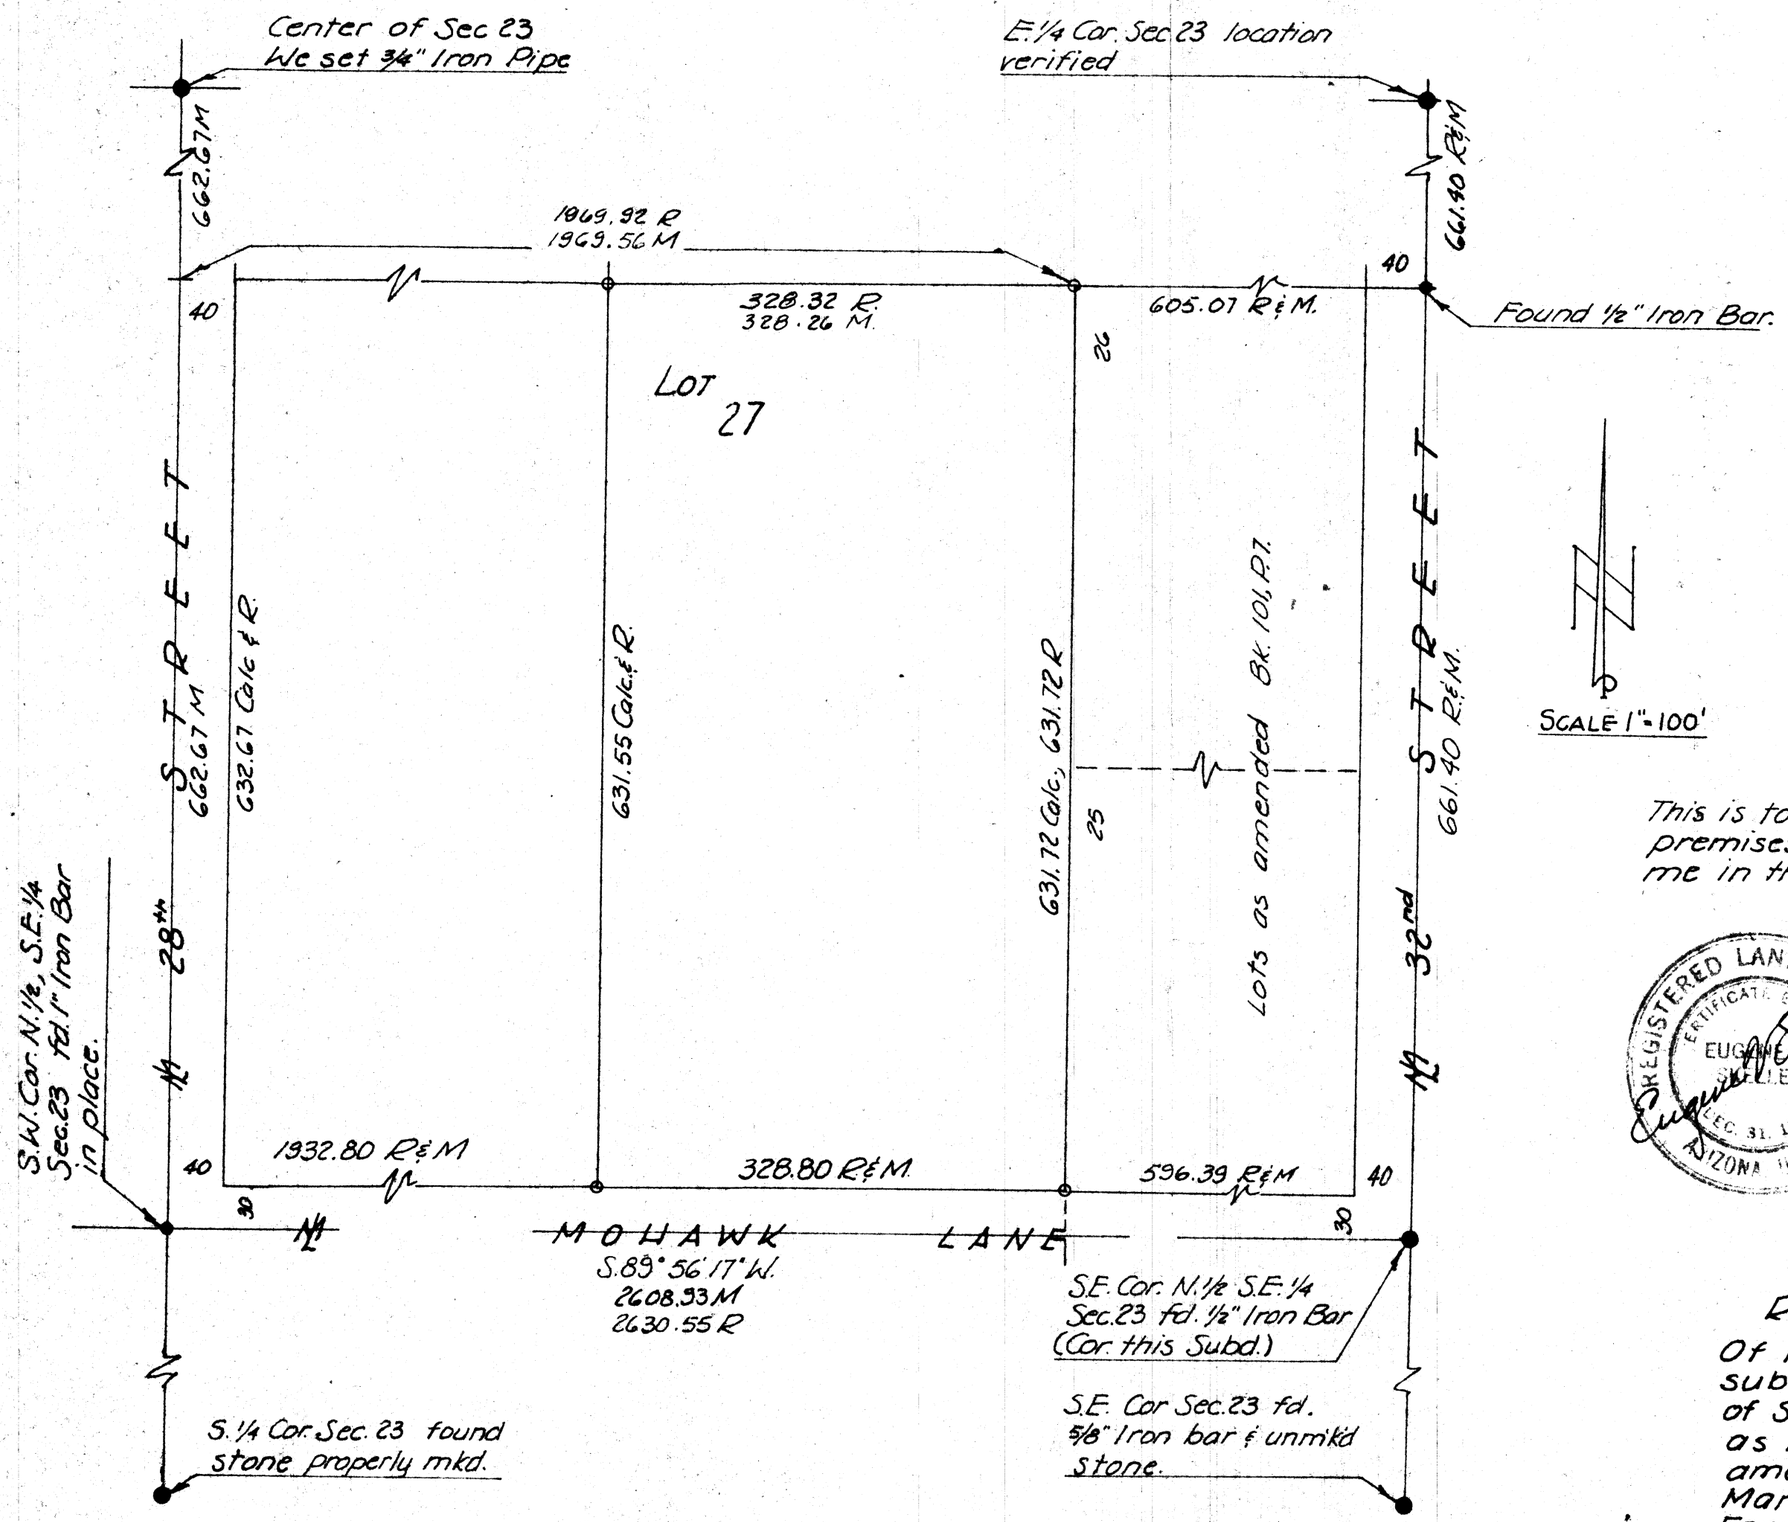

This is to certify that the survey of the premises hereon shown was made by me in the months of Nov. & Dec. 1962.

Eugene V. Shelley

REGISTERED LAND SURVEYOR
CERTIFICATE NO.
EUGENE V. SHELLEY
DEC. 31, 1963
ARIZONA U.S.A.

61113

REPORT OF SURVEY

Of lot 27 of Mohawk Park, a subdivision of the N1/2 of the S.1/2 of Sec. 23, T.4 N., R.3 E., G.&S.R.B.&M., as recorded in Bk. 58, P.48 and amended in Bk. 101, P.7 of the Maricopa Co., Arizona records.

For: Mr. & Mrs. Eugene St. Pierre
4438 N. 27th Dr. Phoenix.

ARIZONA SURVEYING SERVICE
SURVEY No. L 62-293