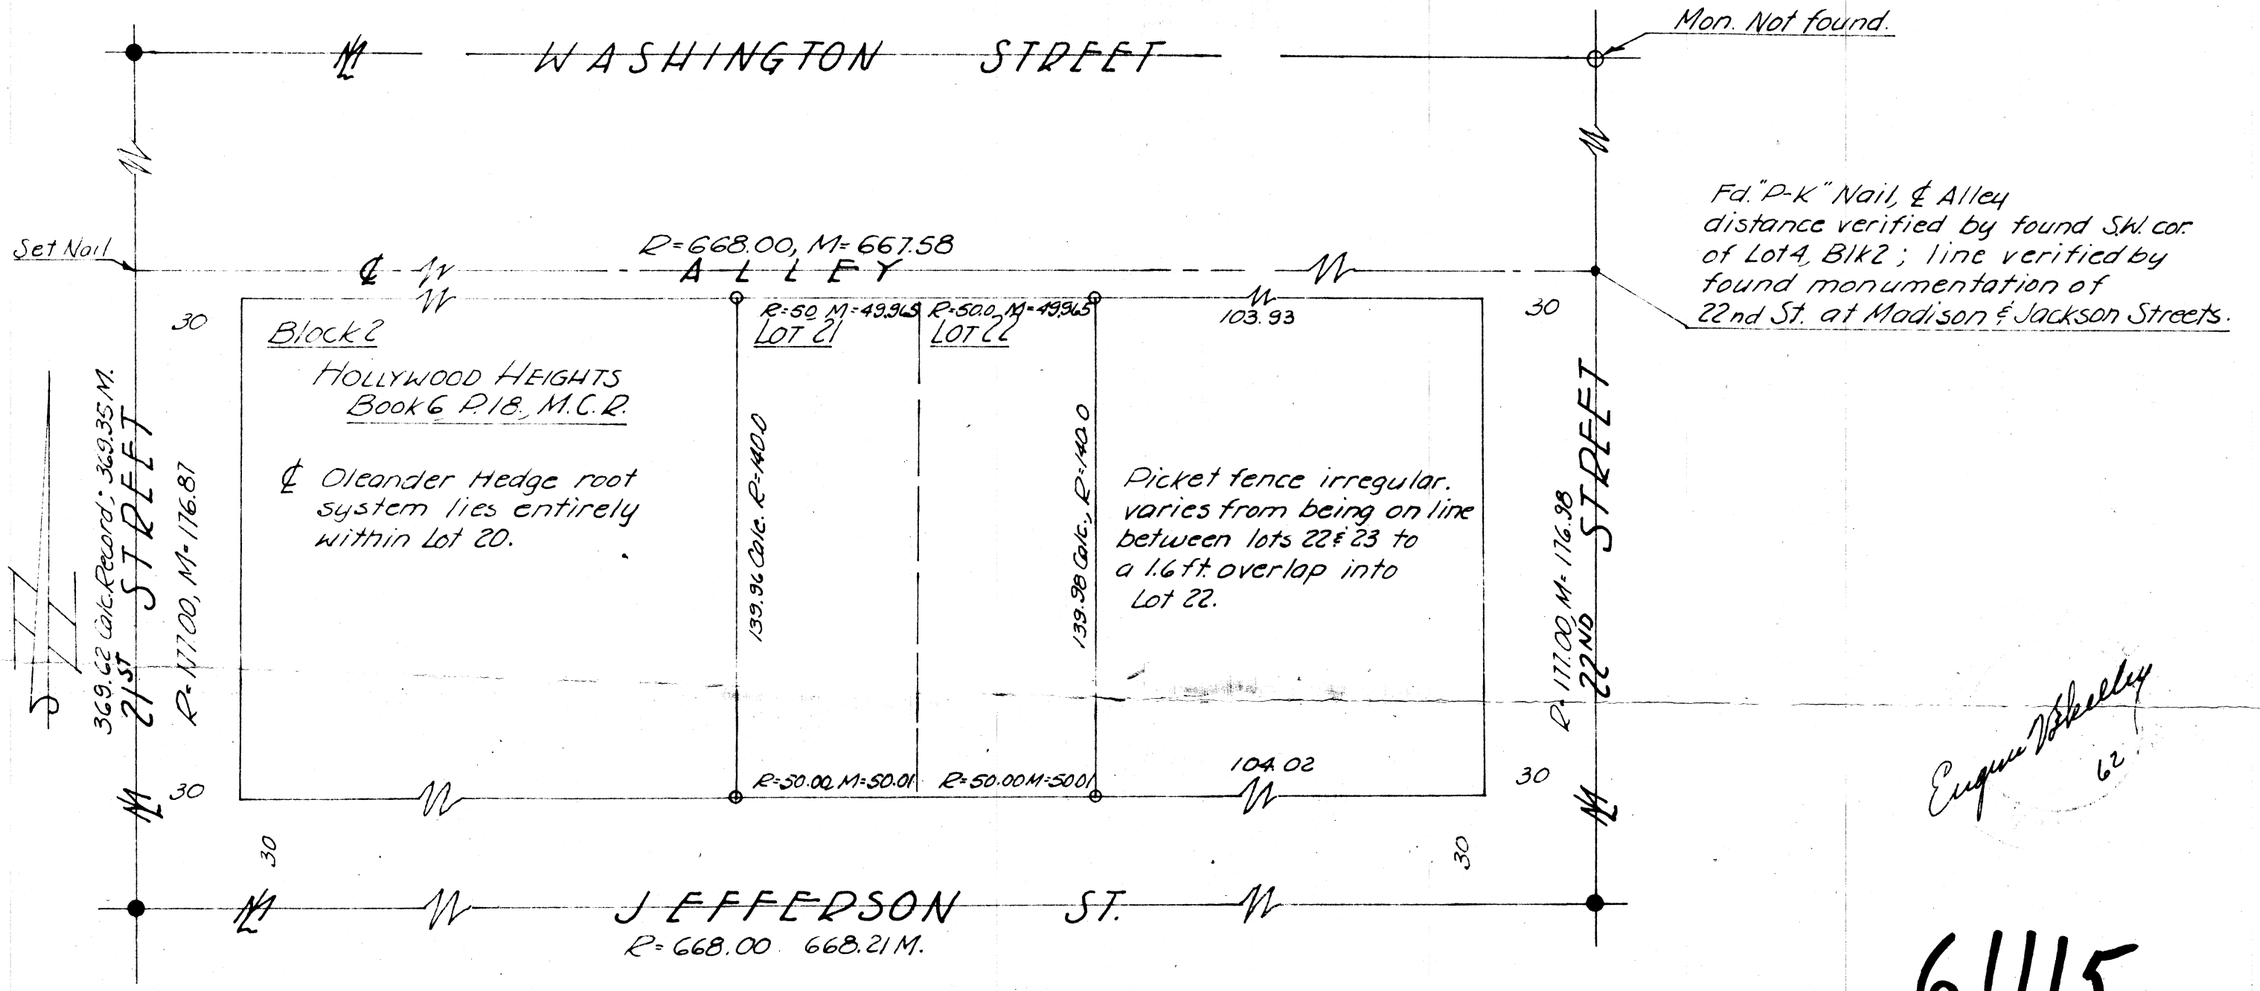

Eugene W. Skelley
62

61115

SCALE 1" = 40'
JOB L-62-294

● Survey Mon Found
○ Prop. Cor. Set.
R. Record dimension.
M Field measurement
Calc. Calculated.
℄ Center line.

This is to certify that the survey of the premises here shown was made by me in November, 1962.
Eugene W. Skelley

REPORT OF SURVEY
Of Lots 21 & 22 of Hollywood Heights a subdivision of part of the N.E. 1/4 of Sec. 10, T.1N., R.3E., G.&S.R.B.&M. in Maricopa Co., Arizona.
For Mr. & Mrs. Cullen Craig
2133 E. Jefferson St.
Phoenix, Arizona.
by
ARIZONA SURVEYING SERVICE
2802 W. SOLANO DR. NORTH, PHOENIX.