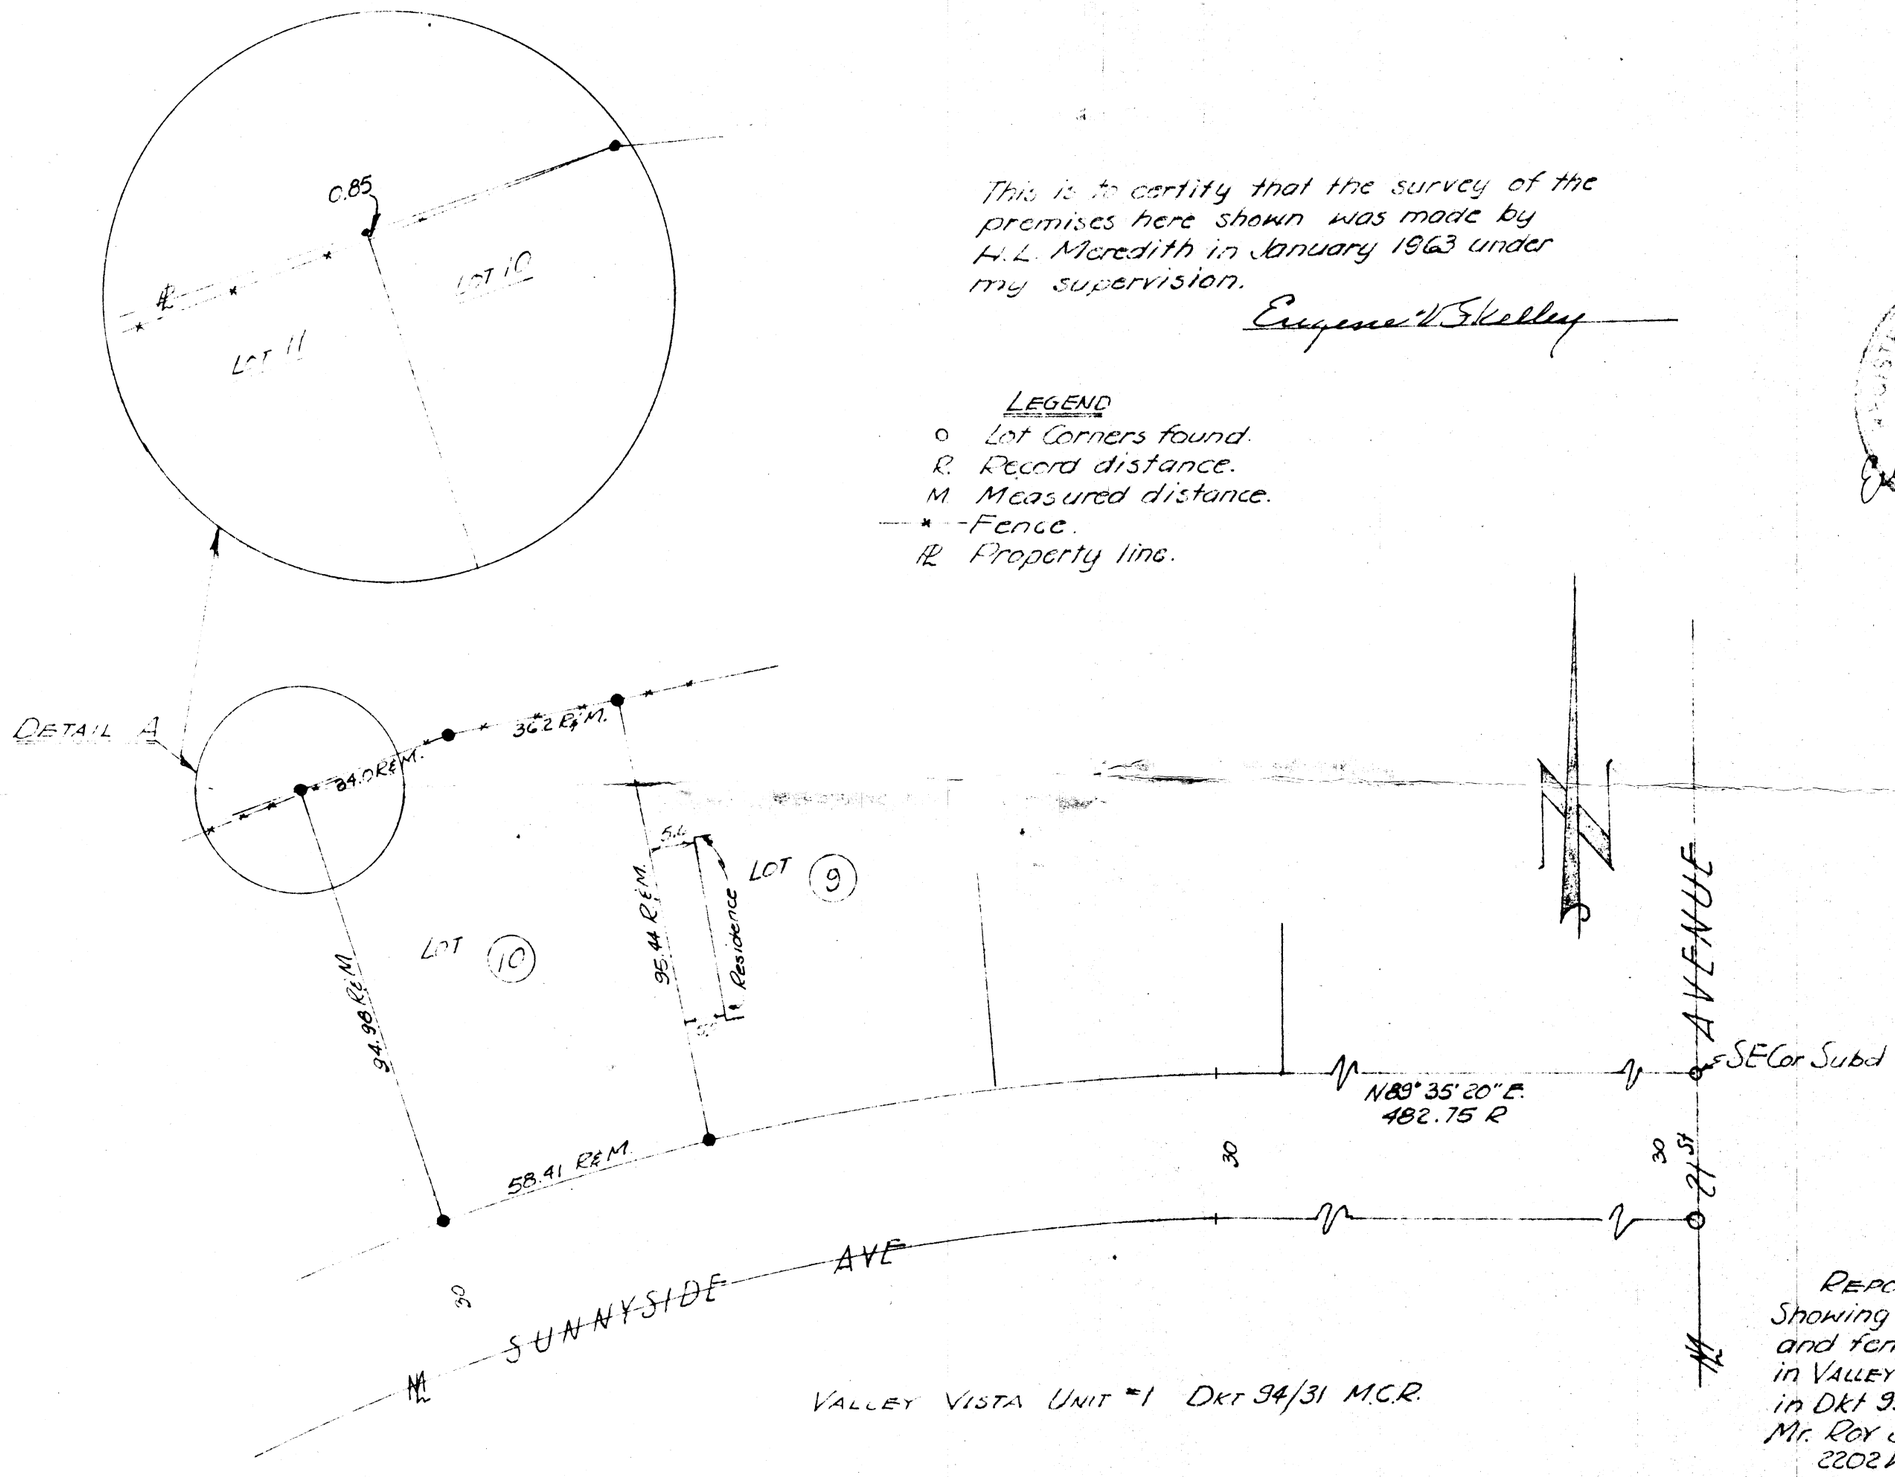

This is to certify that the survey of the premises here shown was made by H.L. Meredith in January 1963 under my supervision.

Eugene V. Skelley

LEGEND

- o Lot Corners found.
- R. Record distance.
- M. Measured distance.
- —*— Fence.
- ℞ Property line.

REGISTERED LAND SURVEYOR
CERTIFICATE EXPIRES
EUGENE V. SKELLEY
DEC. 31, 1963
ARIZONA, U.S.A.

Eugene V. Skelley

61117

VALLEY VISTA UNIT #1 DKT 94/31 M.C.R.

REPORT OF SURVEY
Showing Corners of Lot 10 as found and fence encroachment as shown in VALLEY VISTA Unit 2 as recorded in Dkt 95-P.31, M.C.R. for:
Mr. ROY J. HORNOR
2202 W. Sunnyside Ave, Phoenix.

ARIZONA SURVEYING SERVICE
2802 W. SOLANO DR. N. PHOENIX. L63-306