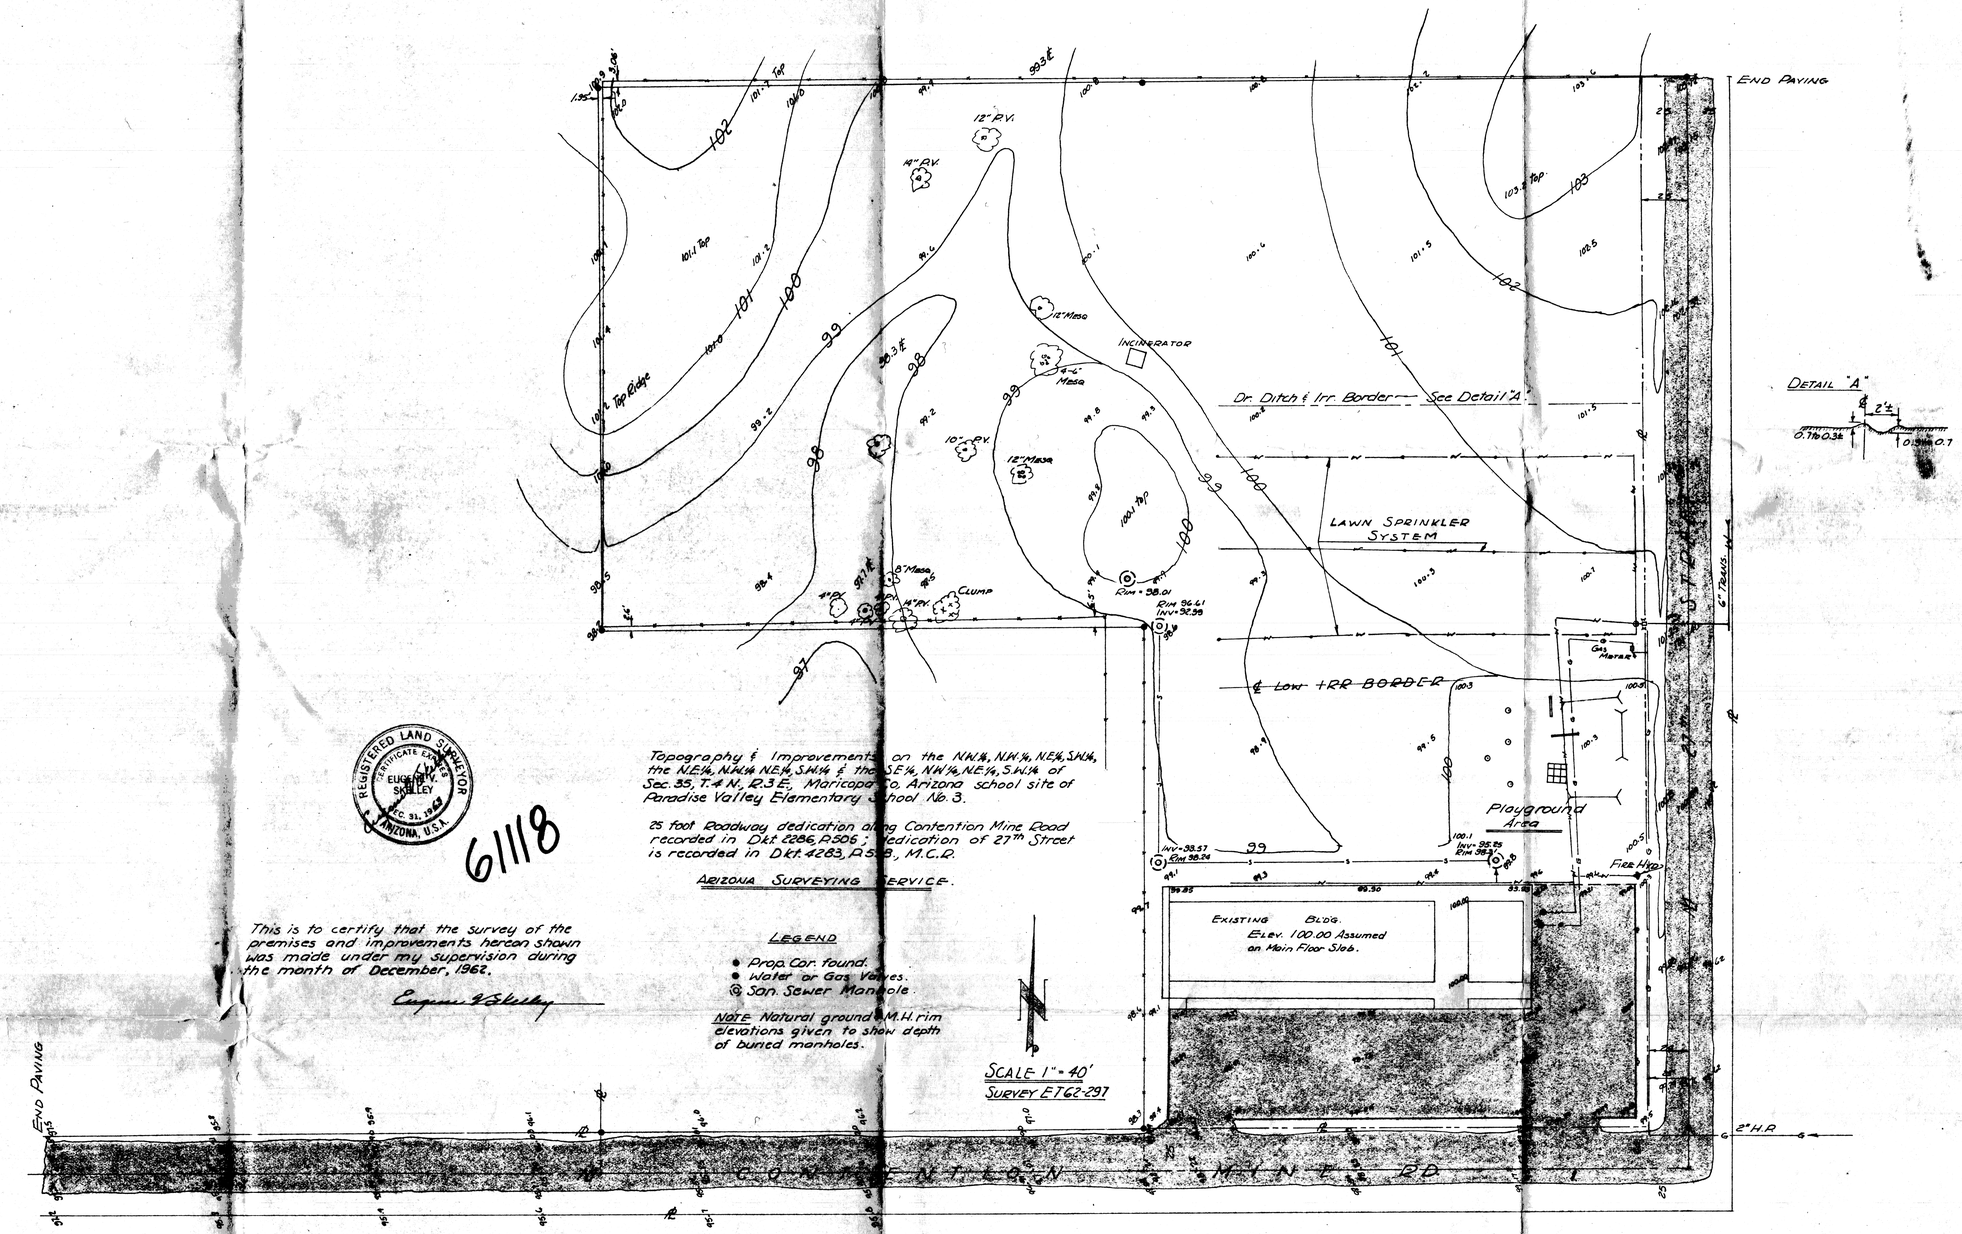

REGISTERED LAND SURVEYOR
CERTIFICATE EXPIRES
EUGENE H. SKELLEY
DEC. 31, 19
ARIZONA, U.S.A.

61118

Topography & Improvements on the N.W.¼, N.W.¼, N.E.¼, S.W.¼, the N.E.¼, N.W.¼ N.E.¼, S.W.¼ & the S.E.¼, N.W.¼, N.E.¼, S.W.¼ of Sec. 35, T.4 N., R.3 E., Maricopa Co. Arizona school site of Paradise Valley Elementary School No. 3.

25 foot Roadway dedication along Contention Mine Road recorded in Dkt. 2286, P.506; dedication of 27th Street is recorded in Dkt. 4283, P.519, M.C.R.

ARIZONA SURVEYING SERVICE.

This is to certify that the survey of the premises and improvements hereon shown was made under my supervision during the month of December, 1962.

Eugene H. Skelley

LEGEND

- Prop. Cor. found.
- Water or Gas Valves.
- San. Sewer Manhole.

NOTE Natural ground & M.H. rim elevations given to show depth of buried manholes.