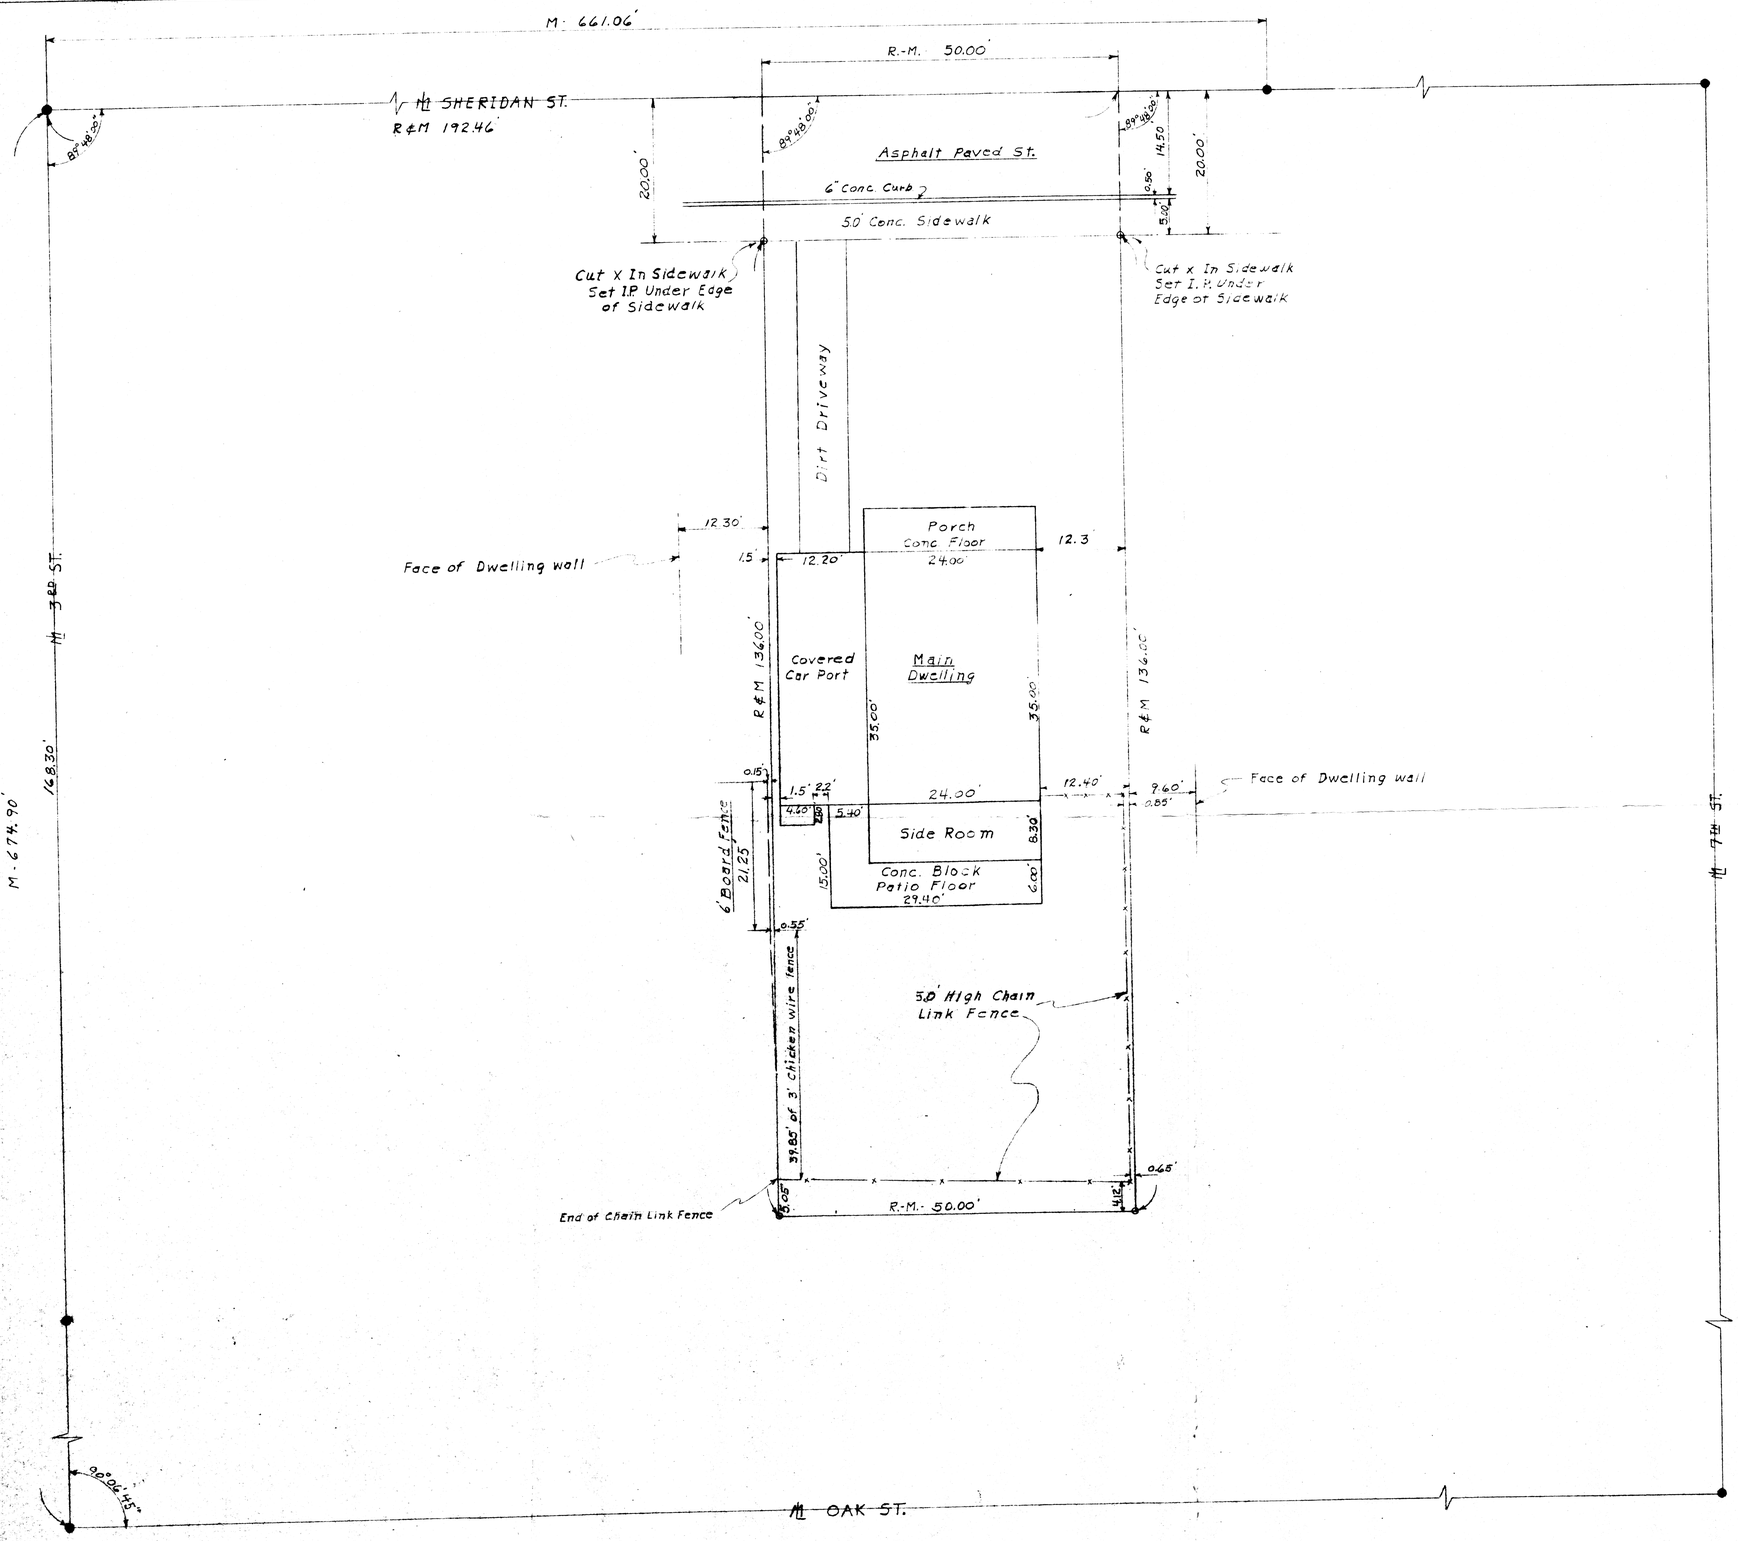

REPORT OF SURVEY
FOR
MR. CHARLES LEHNIG
10904 DEANNA
SUN CITY ARIZONA

OF THE PARCEL OF LAND DISCRIBED IN DOCKE 7946 PAGE 179 M.C.R.

N

Scale: 1" = 10'

LEGEND

- ● - Survey Mons. Found
- O - Iron Pipe Tagged LS1681 Set This Survey
- R - Data From M.C.R.
- M - Measured In Field

This will certify that the Survey shown hereon was done under my supervision during the month of February 1970

REGISTERED LAND SURVEYOR CERTIFICATE NO. 1681 EUGENE SHELLEY ARIZONA, U.S.A.

61126

ARIZONA SURVEYING SERVICE

2802 W. Solano Dr. N. PHOENIX ARIZONA

DRAWING No. L-70-1575