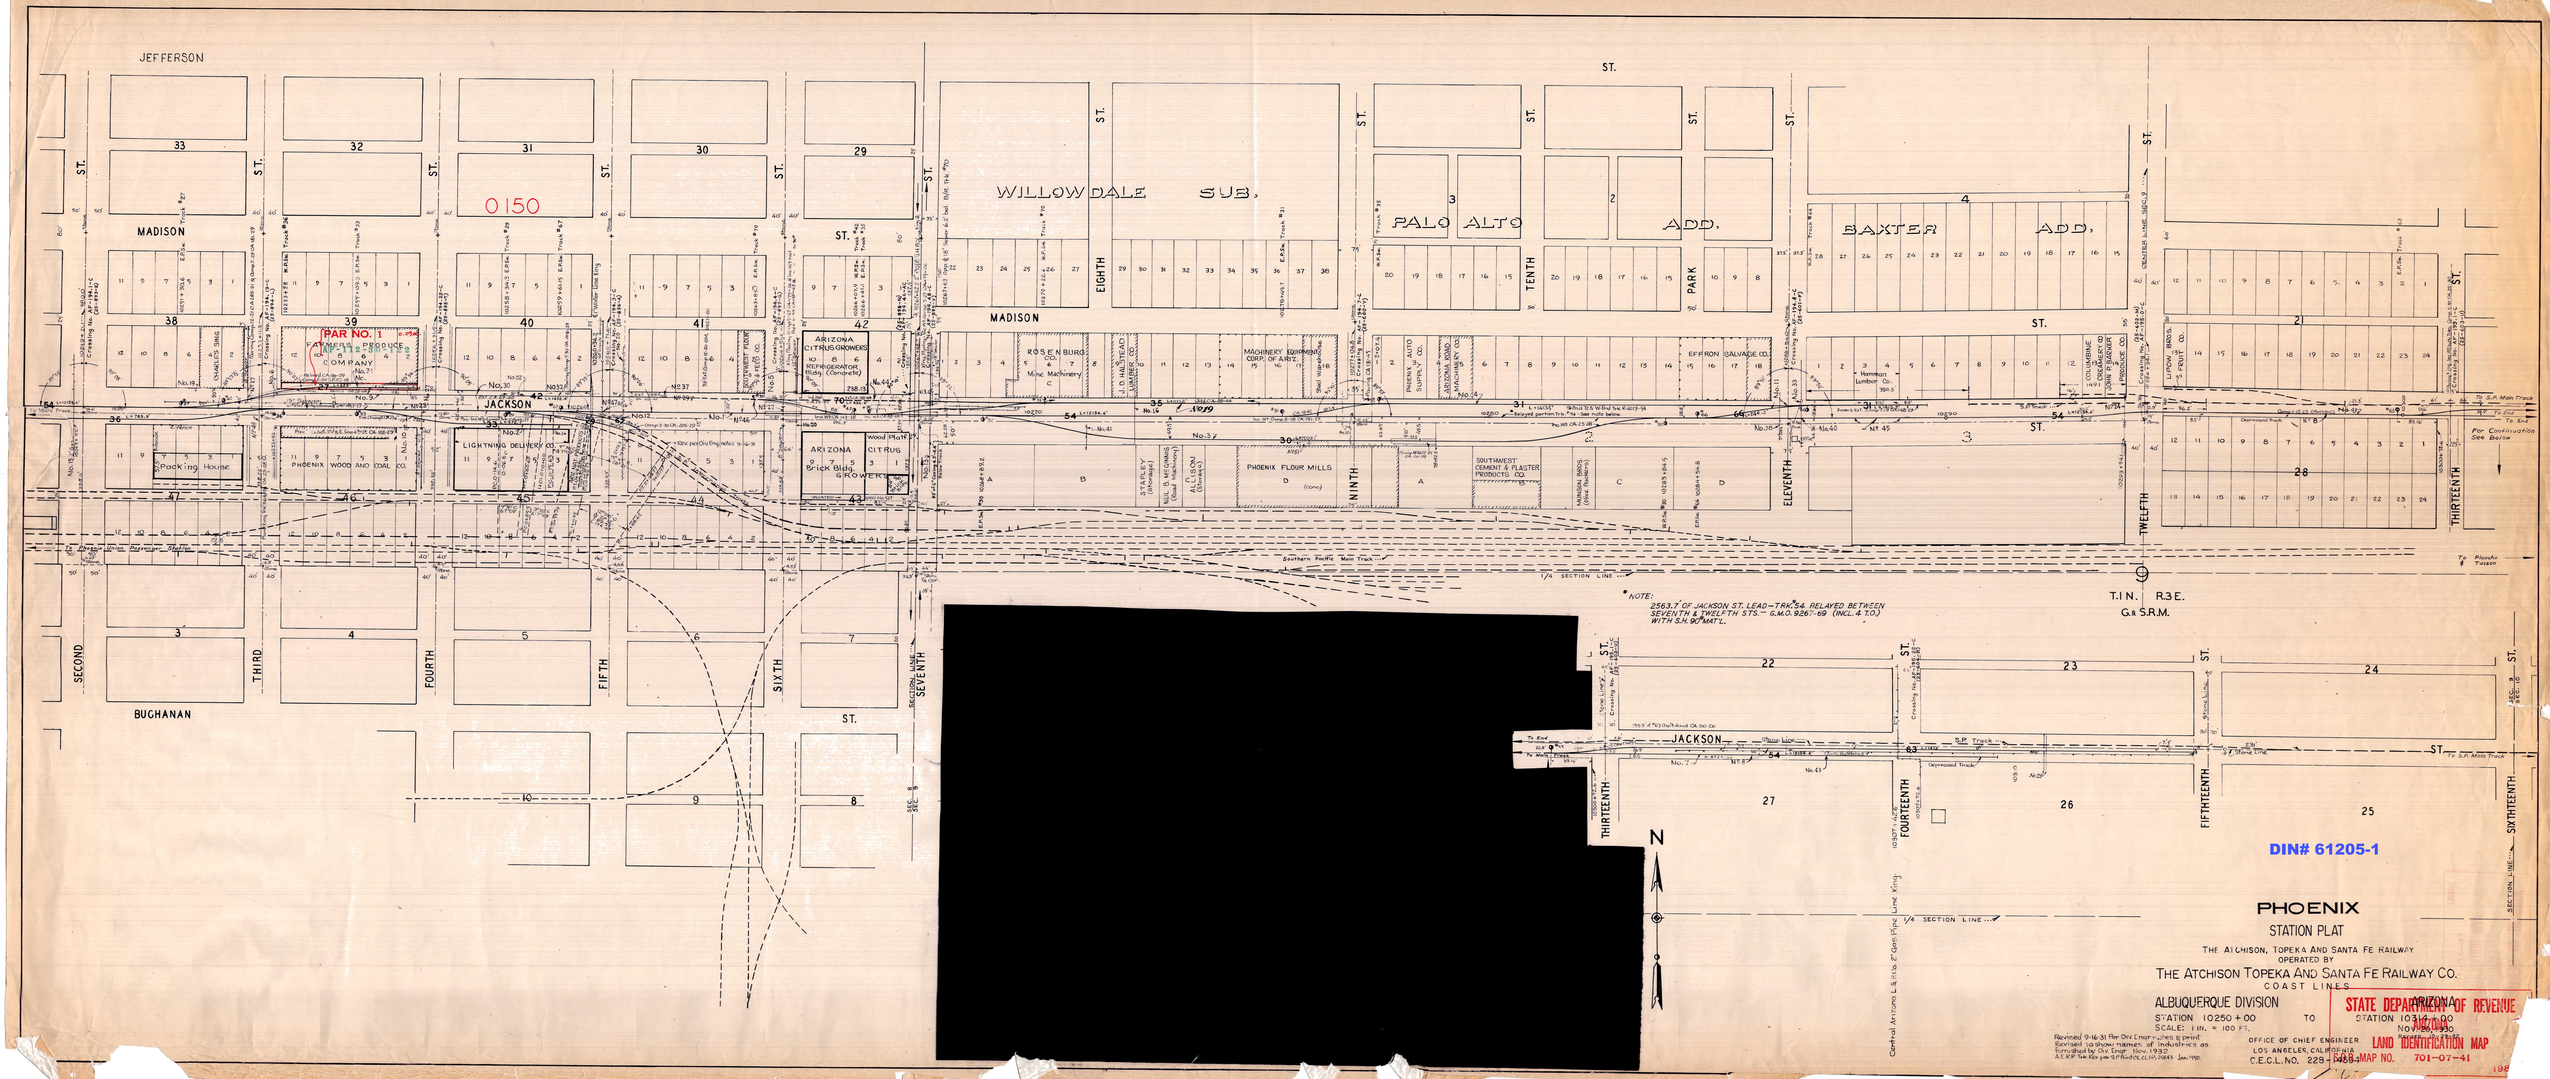
JEFFERSON
MADISON
JACKSON
BUCHANAN
ST.
SECOND
THIRD
FOURTH
FIFTH
SIXTH
SEVENTH
EIGHTH
NINTH
TENTH
ELEVENTH
TWELFTH
THIRTEENTH
FOURTEENTH
FIFTHTEENTH
SIXTHTEENTH
WILLOWDALE SUB.
PALO ALTO ADD.
BAXTER ADD.
PARK
0150
PAR NO. 1
FARMERS PRODUCE COMPANY
Packing House
PHOENIX WOOD AND COAL CO.
LIGHTNING DELIVERY CO.
ARIZONA CITRUS GROWERS
REFRIGERATOR (Bldg. Complete)
ARIZONA BRICK BLDG. & ROWERS
Wood Plant
CITRUS
ROSENBURG
Mine Machinery
J. D. HALSTEAD LUMBER CO.
MACHINERY EQUIPMENT CORP. OF ARIZ.
PHOENIX AUTO SUPPLY CO.
ARIZONA BRAND MACHINERY CO.
EFFIRON SALVAGE CO.
STANLEY WOODWARD
NEIL B. McCONNAHEY (Coal Machinery)
ALLISON (Storage)
PHOENIX FLOUR MILLS
SOUTHWEST CEMENT & PLASTER PRODUCTS CO.
NAUGAN BROS. (Wire Products)
Hannon Lumber Co.
COLUMBINE DELICACY CO.
JOHN P. BARKER PRODUCE CO.
LUTROW BROS. FRUIT CO.
Southern Pacific Main Track
1/4 SECTION LINE
T. 1 N. R. 3 E.
G. & S. R. M.
NOTE:
2563.7' OF JACKSON ST. LEAD-TRK. 54 RELAYED BETWEEN SEVENTH & TWELFTH STS.- C.M.O. 926.1-68 (INCL. 4 T.O.) WITH S.H. 90# MAT'L.
N
DIN# 61205-1
PHOENIX
STATION PLAT
THE ATCHISON, TOPEKA AND SANTA FE RAILWAY
OPERATED BY
THE ATCHISON TOPEKA AND SANTA FE RAILWAY CO.
COAST LINES
ALBUQUERQUE DIVISION
STATION 10250+00 TO STATION 10310+00
SCALE: 1 IN. = 100 FT.
ARIZONA
Nov. 1930
Revised 9-16-31 Per Civ Engr - ches & print
Revised to show names of Industries as furnished by Civ. Engr. Nov. 1932
A.E.R.P. See Map per S.P. Rec. C.L.M. 1583 Jan. 1950
OFFICE OF CHIEF ENGINEER
LOS ANGELES, CALIFORNIA
C.E.C.L.N.O. 228-1488-MAP NO.
STATE DEPARTMENT OF REVENUE
LAND IDENTIFICATION MAP
701-07-41