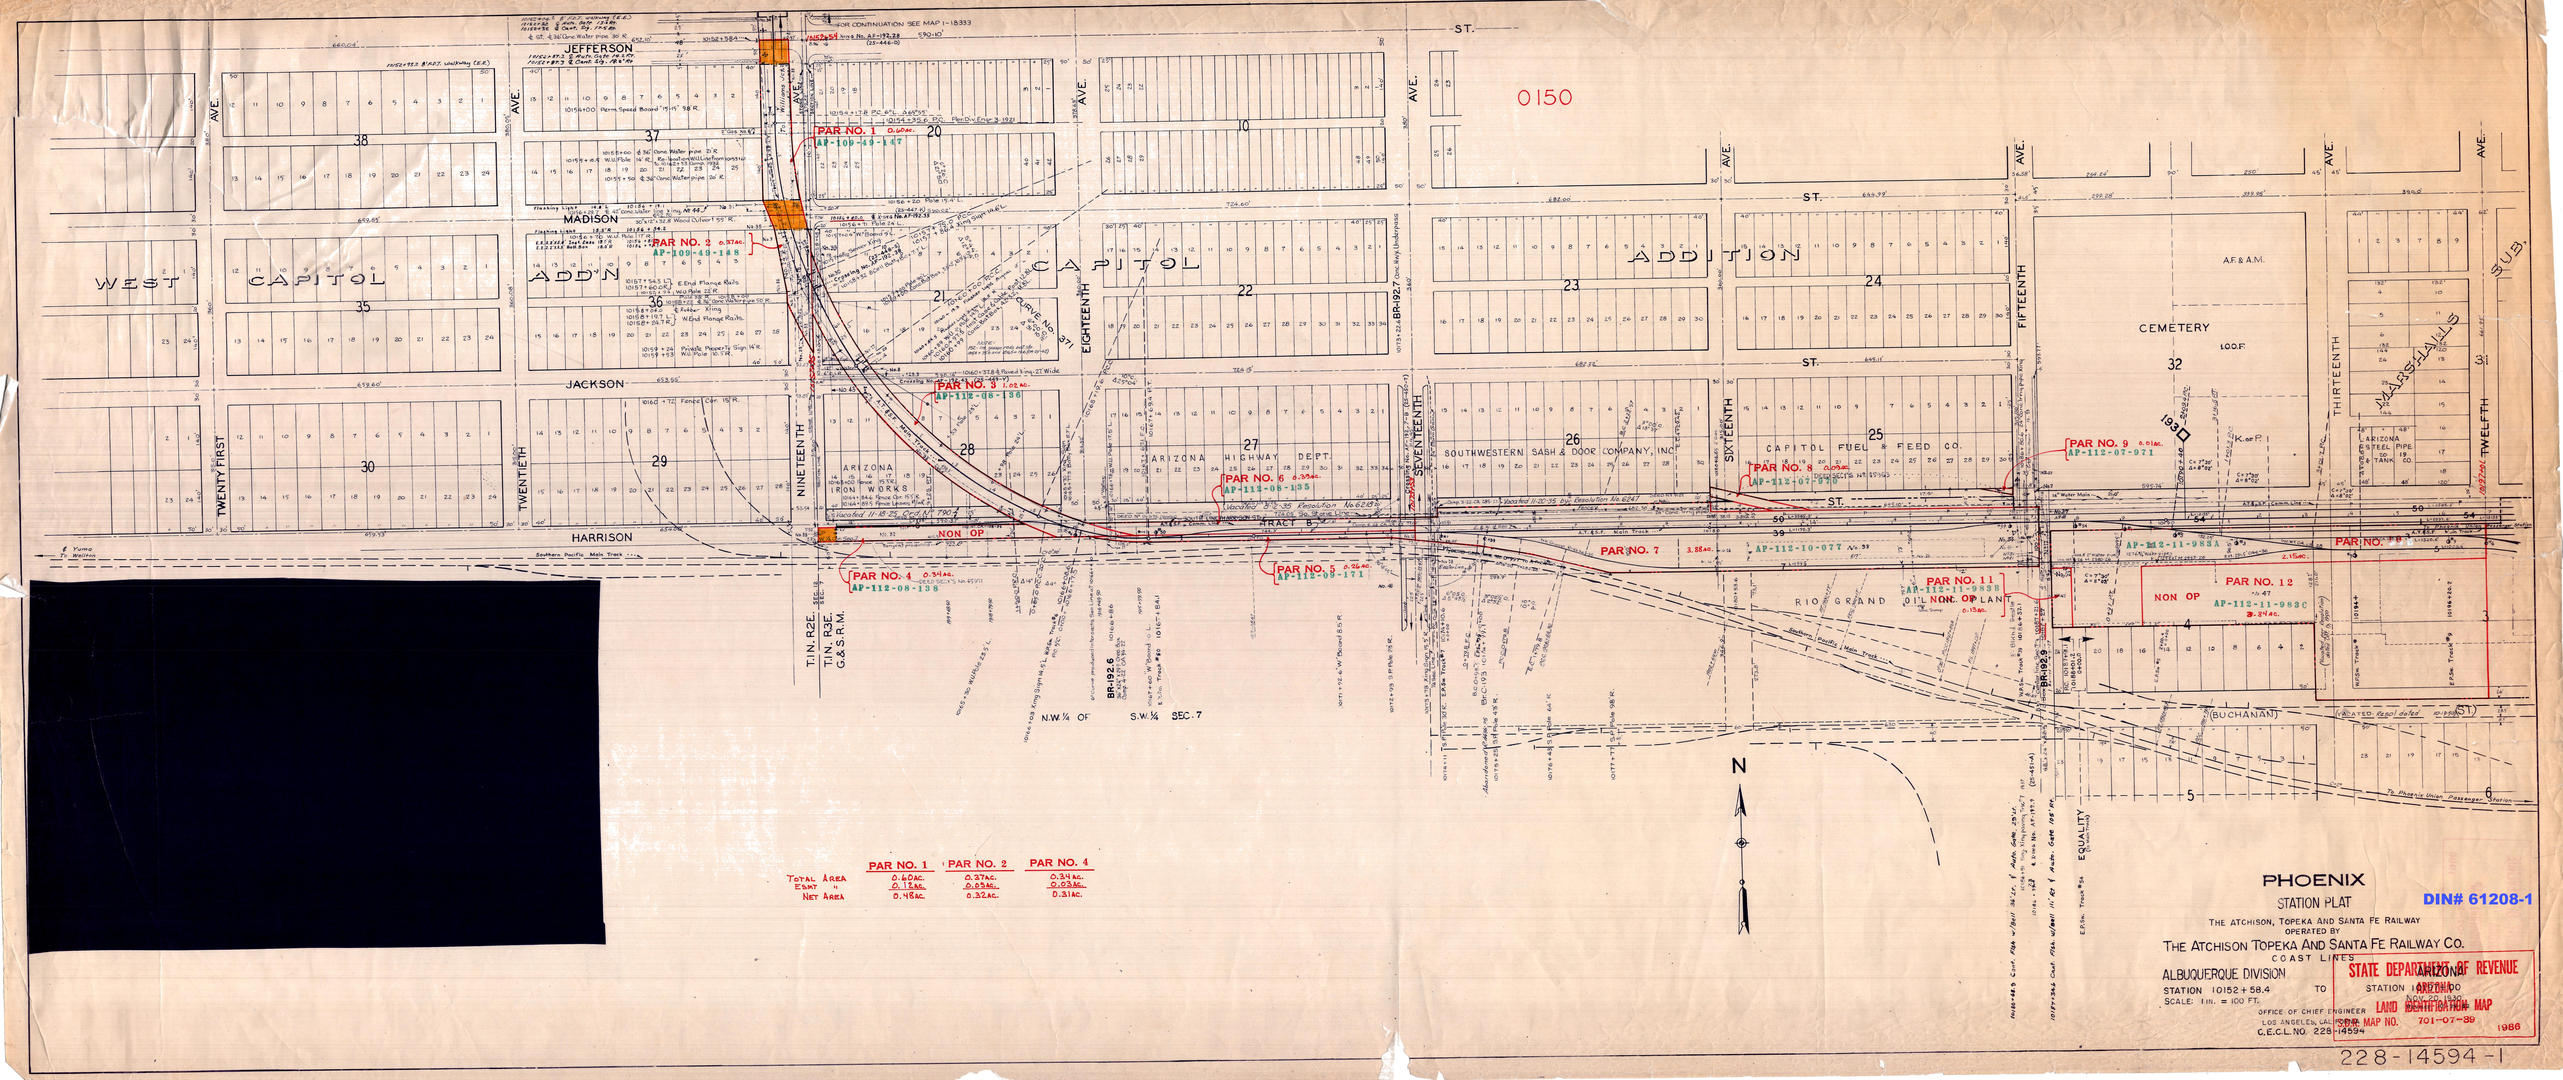

	PAR NO. 1	PAR NO. 2	PAR NO. 4
TOTAL AREA	0.60AC.	0.37AC.	0.34AC.
ESMT "	0.12AC.	0.05AC.	0.03AC.
NET AREA	0.48AC.	0.32AC.	0.31AC.

PHOENIX

STATION PLAT

DIN# 61208-1

THE ATCHISON, TOPEKA AND SANTA FE RAILWAY
OPERATED BY
THE ATCHISON TOPEKA AND SANTA FE RAILWAY CO.
COAST LINES
ALBUQUERQUE DIVISION
STATION 10152+58.4 TO STATION 10152+00
SCALE: 1 IN. = 100 FT.

OFFICE OF CHIEF ENGINEER
LOS ANGELES, CALIFORNIA
C.E.C.L. NO. 228-14594

STATE DEPARTMENT OF REVENUE
ARIZONA
LAND IDENTIFICATION MAP
NOV. 20, 1930
SEAL MAP NO. 701-07-89
1986

228-14594-1