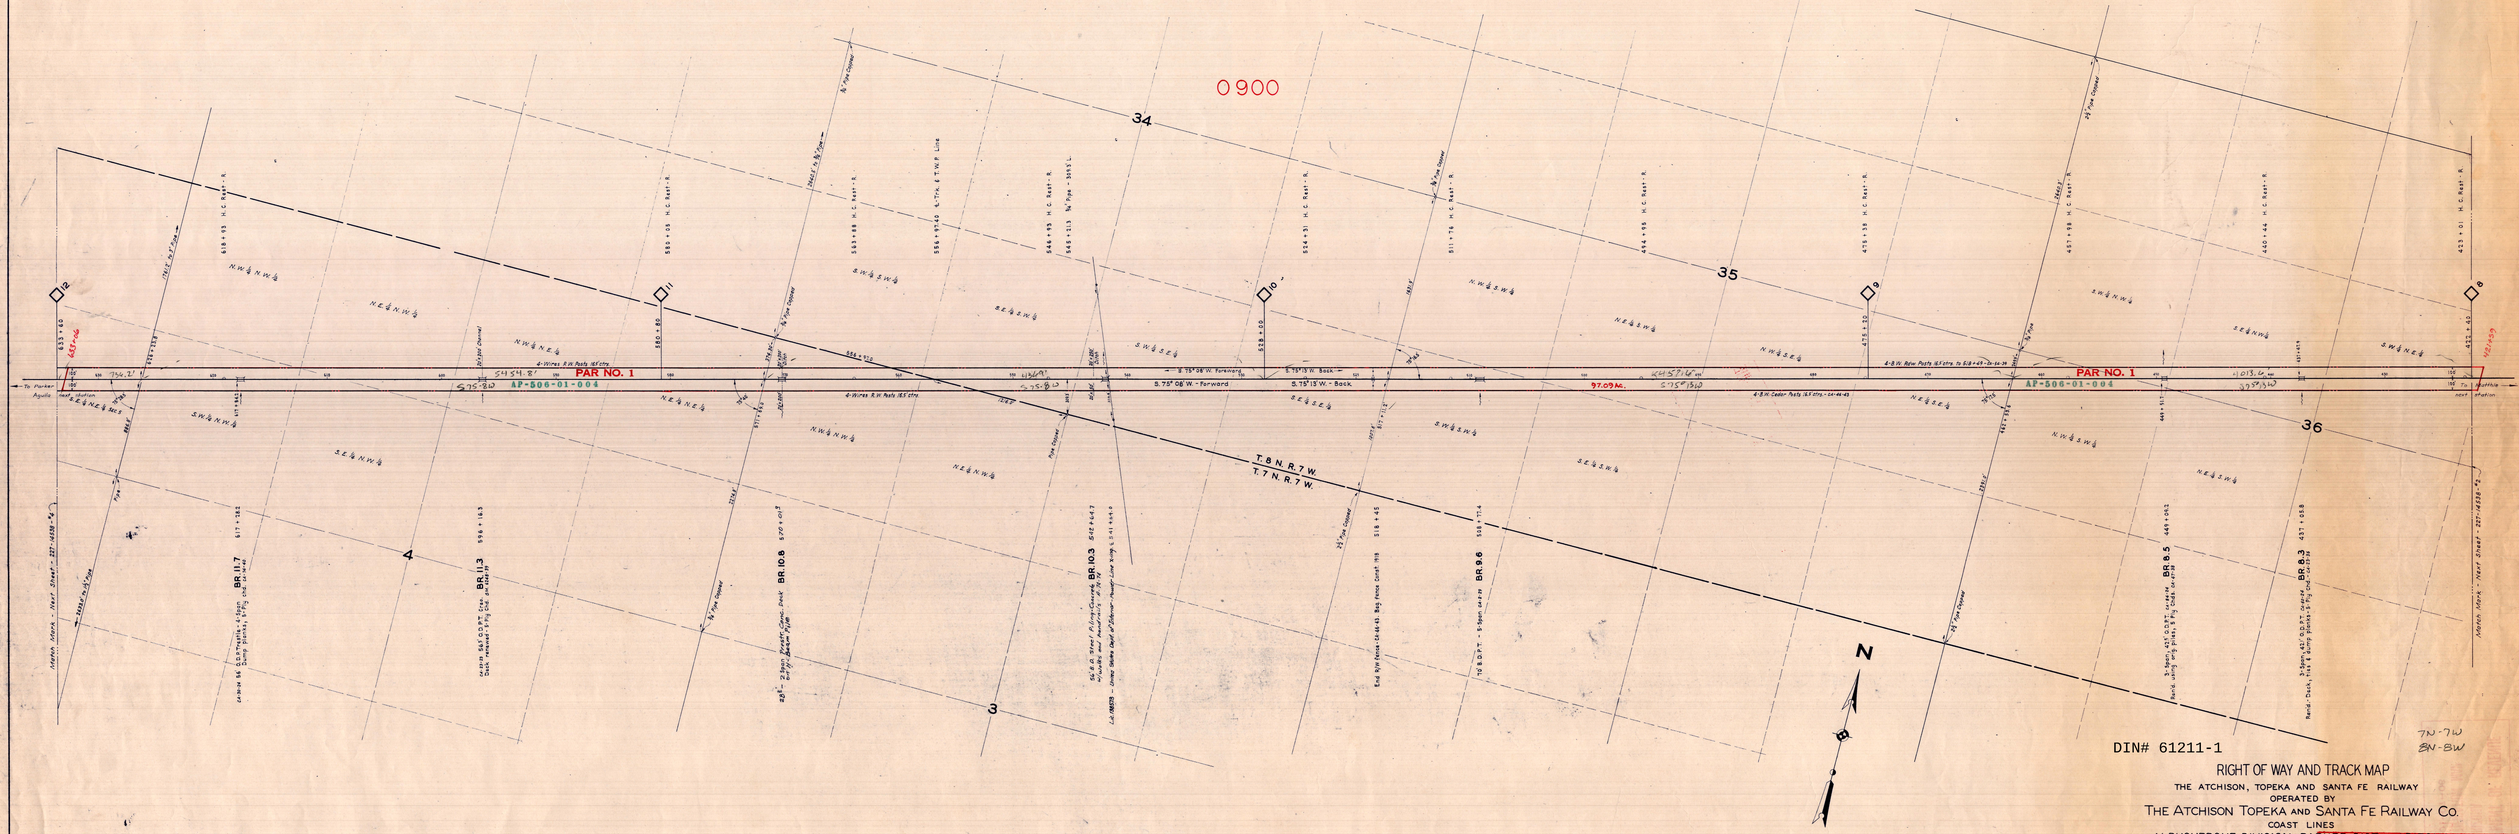
0900
34
35
36
3
4
T. 8 N., R. 7 W.
T. 7 N., R. 7 W.
PAR NO. 1
AP-506-01-004
PAR NO. 1
AP-506-01-004
N
DIN# 61211-1
RIGHT OF WAY AND TRACK MAP
THE ATCHISON, TOPEKA AND SANTA FE RAILWAY
OPERATED BY
THE ATCHISON TOPEKA AND SANTA FE RAILWAY CO.
COAST LINES
ALBUQUERQUE DIVISION, PARKER DIST., ARIZONA
STATION 422 + 40 TO STATION 633 + 60
SCALE 1 IN. = 400 FT.
SEPT. 1956
OFFICE OF CHIEF ENGINEER
LOS ANGELES, CALIFORNIA
C.E.C.L. 227-14538
MAP NO. 701-07-06
STATE DEPARTMENT OF REVENUE
LAND IDENTIFICATION MAP
V.8
P.3
1956
227-14538