# RESULTS OF SURVEY

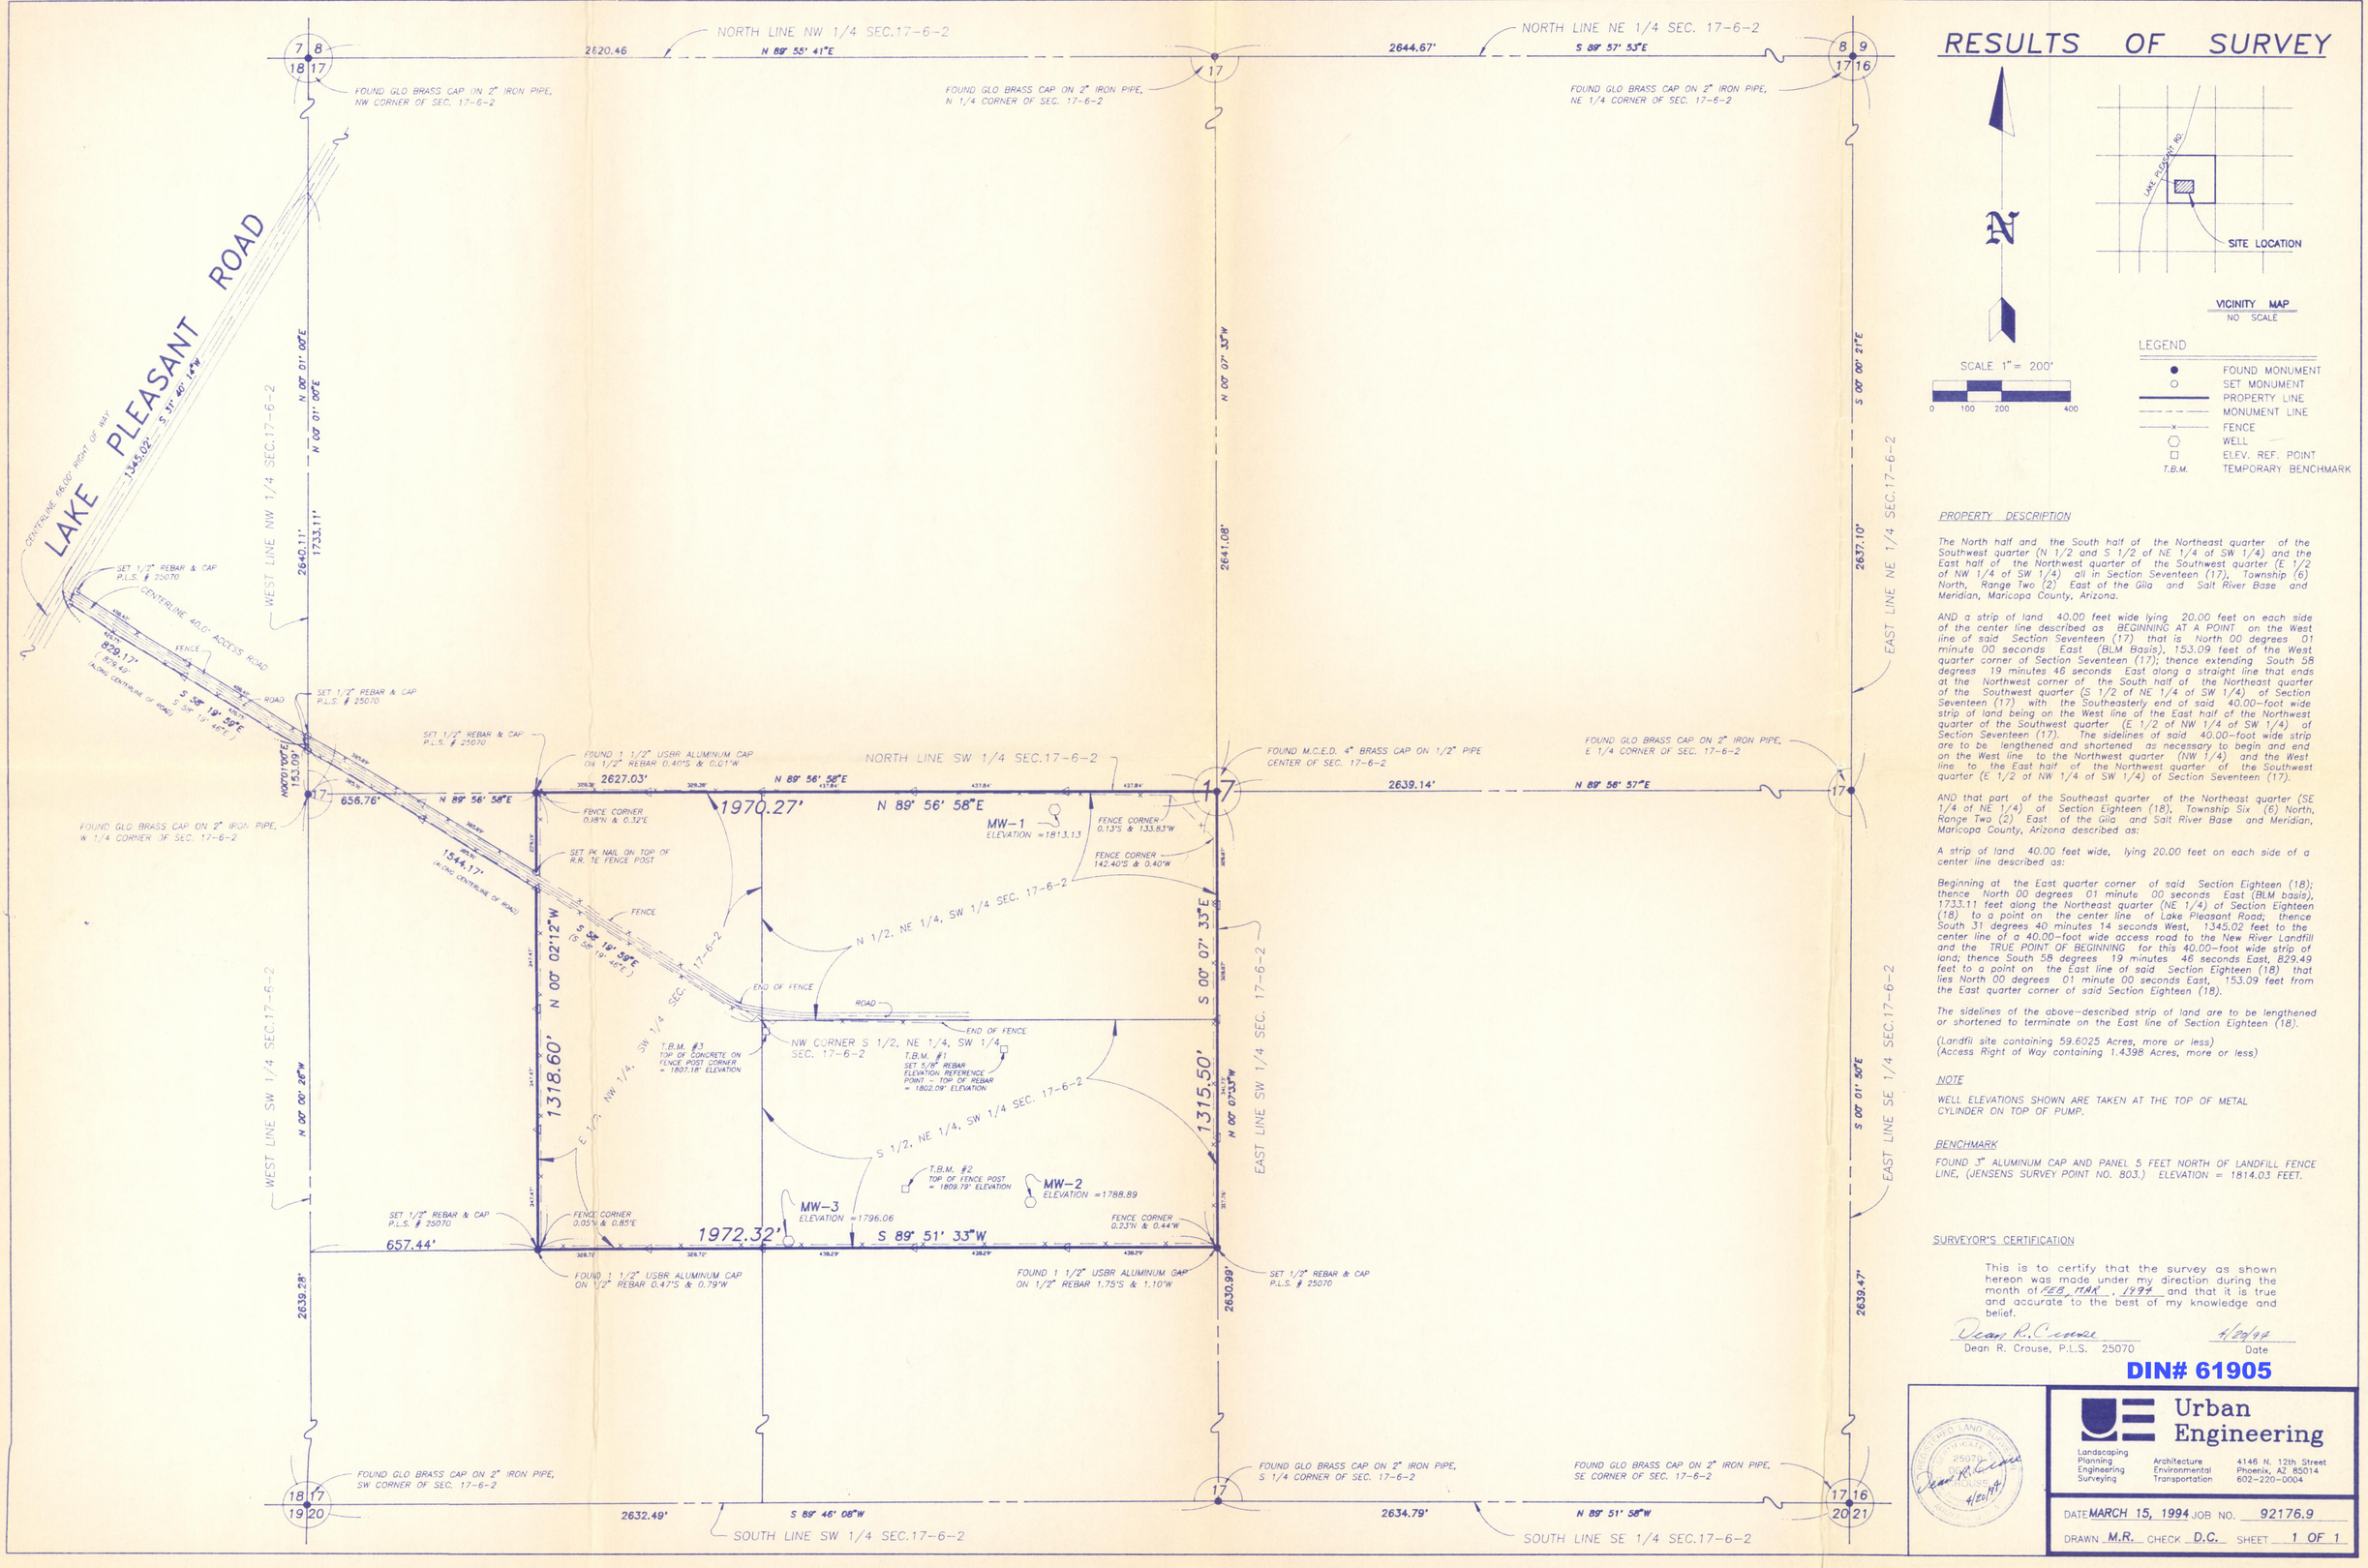








VICINITY MAP
NO SCALE

LEGEND

- ● FOUND MONUMENT
- ○ SET MONUMENT
- PROPERTY LINE
- MONUMENT LINE
- FENCE
- WELL
- ELEV. REF. POINT
- T.B.M. TEMPORARY BENCHMARK

PROPERTY DESCRIPTION

The North half and the South half of the Northeast quarter of the Southwest quarter (N 1/2 and S 1/2 of NE 1/4 of SW 1/4) and the East half of the Northwest quarter of the Southwest quarter (E 1/2 of NW 1/4 of SW 1/4) all in Section Seventeen (17), Township (6) North, Range Two (2) East of the Gila and Salt River Base and Meridian, Maricopa County, Arizona.

AND a strip of land 40.00 feet wide lying 20.00 feet on each side of the center line described as BEGINNING AT A POINT on the West line of said Section Seventeen (17) that is North 00 degrees 01 minute 00 seconds East (BLM Basis), 153.09 feet of the West quarter corner of Section Seventeen (17); thence extending South 58 degrees 19 minutes 46 seconds East along a straight line that ends at the Northwest corner of the South half of the Northeast quarter of the Southwest quarter (S 1/2 of NE 1/4 of SW 1/4) of Section Seventeen (17) with the Southeasterly end of said 40.00-foot wide strip of land being on the West line of the East half of the Northwest quarter of the Southwest quarter (E 1/2 of NW 1/4 of SW 1/4) of Section Seventeen (17). The sidelines of said 40.00-foot wide strip are to be lengthened and shortened as necessary to begin and end on the West line to the Northwest quarter (NW 1/4) and the West line to the East half of the Northwest quarter of the Southwest quarter (E 1/2 of NW 1/4 of SW 1/4) of Section Seventeen (17).

AND that part of the Southeast quarter of the Northeast quarter (SE 1/4 of NE 1/4) of Section Eighteen (18), Township Six (6) North, Range Two (2) East of the Gila and Salt River Base and Meridian, Maricopa County, Arizona described as:

A strip of land 40.00 feet wide, lying 20.00 feet on each side of a center line described as:

Beginning at the East quarter corner of said Section Eighteen (18); thence North 00 degrees 01 minute 00 seconds East (BLM basis), 1733.11 feet along the Northeast quarter (NE 1/4) of Section Eighteen (18) to a point on the center line of Lake Pleasant Road; thence South 31 degrees 40 minutes 14 seconds West, 1345.02 feet to the center line of a 40.00-foot wide access road to the New River Landfill and the TRUE POINT OF BEGINNING for this 40.00-foot wide strip of land; thence South 58 degrees 19 minutes 46 seconds East, 829.49 feet to a point on the East line of said Section Eighteen (18) that lies North 00 degrees 01 minute 00 seconds East, 153.09 feet from the East quarter corner of said Section Eighteen (18).

The sidelines of the above-described strip of land are to be lengthened or shortened to terminate on the East line of Section Eighteen (18).

(Landfil site containing 59.6025 Acres, more or less)
(Access Right of Way containing 1.4398 Acres, more or less)

NOTE

WELL ELEVATIONS SHOWN ARE TAKEN AT THE TOP OF METAL CYLINDER ON TOP OF PUMP.

BENCHMARK

FOUND 3" ALUMINUM CAP AND PANEL 5 FEET NORTH OF LANDFILL FENCE LINE, (JENSENS SURVEY POINT NO. 803.) ELEVATION = 1814.03 FEET.

SURVEYOR'S CERTIFICATION

This is to certify that the survey as shown hereon was made under my direction during the month of FEB, MAR, 1994 and that it is true and accurate to the best of my knowledge and belief.

Dean R. Crouse
Dean R. Crouse, P.L.S. 25070

4/20/94
Date

**DIN# 61905**





Urban Engineering
Landscaping
Planning
Engineering
Surveying
Architecture
Environmental
Transportation
4146 N. 12th Street
Phoenix, AZ 85014
602-220-0004


DATE MARCH 15, 1994 JOB NO. 92176.9
DRAWN M.R. CHECK D.C. SHEET 1 OF 1