SECTION BREAK DOWN

T1S, R2E, SECTION 28,29,30,31,32 & 33 G&SRM, ARIZONA

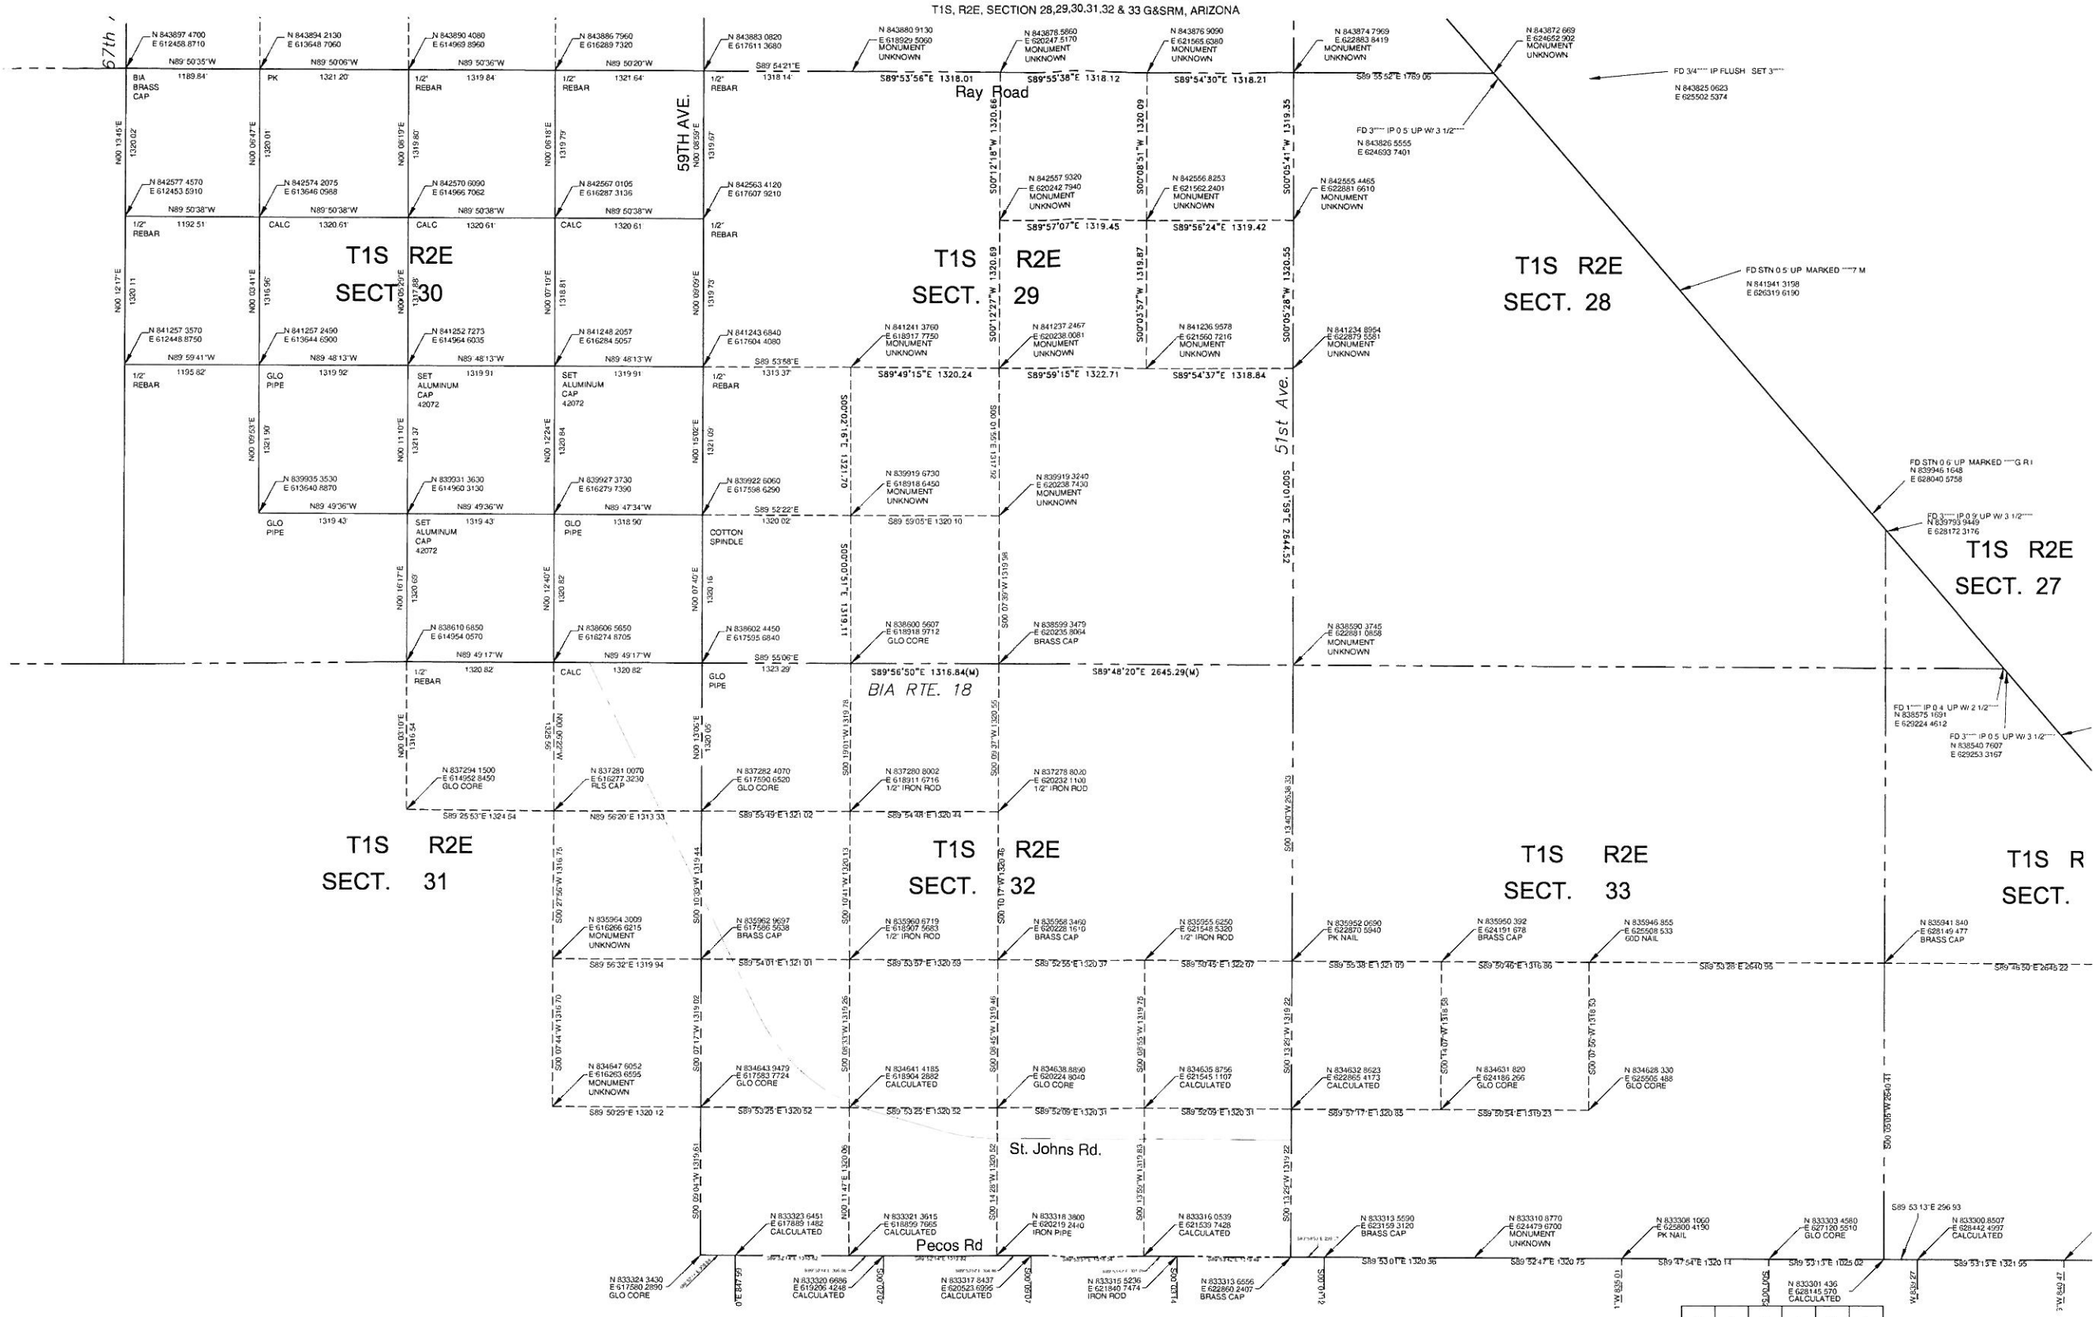

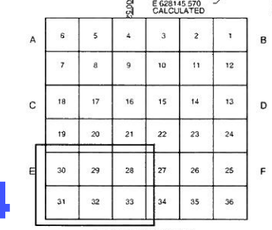

TOWNSHIP INDEX

BASIS OF BEARINGS:
THE BASIS OF BEARINGS FOR THIS SECTION BREAK DOWN IS STATE PLANE GRID NORTH PER MONUMENT STATION POSITION VALUES DERIVED FROM THE UNPUBLISHED RESOLUTION GR-18-97 SYSTEM OF COORDINATES ADOPTED BY THE GILA RIVER INDIAN COMMUNITY COUNCIL.

NOTE:
THIS INFORMATION IS TO BE USED FOR REFERENCE PUPOSES ONLY.

DIN# 61934

Rev	Date	Description	By

Field
Date 9-18-07
Drawn
Checked
Reviewed
Approved

Issue Certification

GILA RIVER INDIAN COMMUNITY
Land Use Planning and Zoning
TRIBAL SURVEYS
PO BOX E - SACATON, AZ 85247
PHONE (520) 562-3301

SECTION BREAK DOWN
T1S, R2E
SECTIONS 28,29,30,31,32 & 33
G&SRM, ARIZONA

DRAWING NO.
S0102E

SHEET 5 OF 6