SECTION BREAK DOWN

T2S, R2E, SECTION 4,5,6,7,8 & 9 G&SRM, ARIZONA

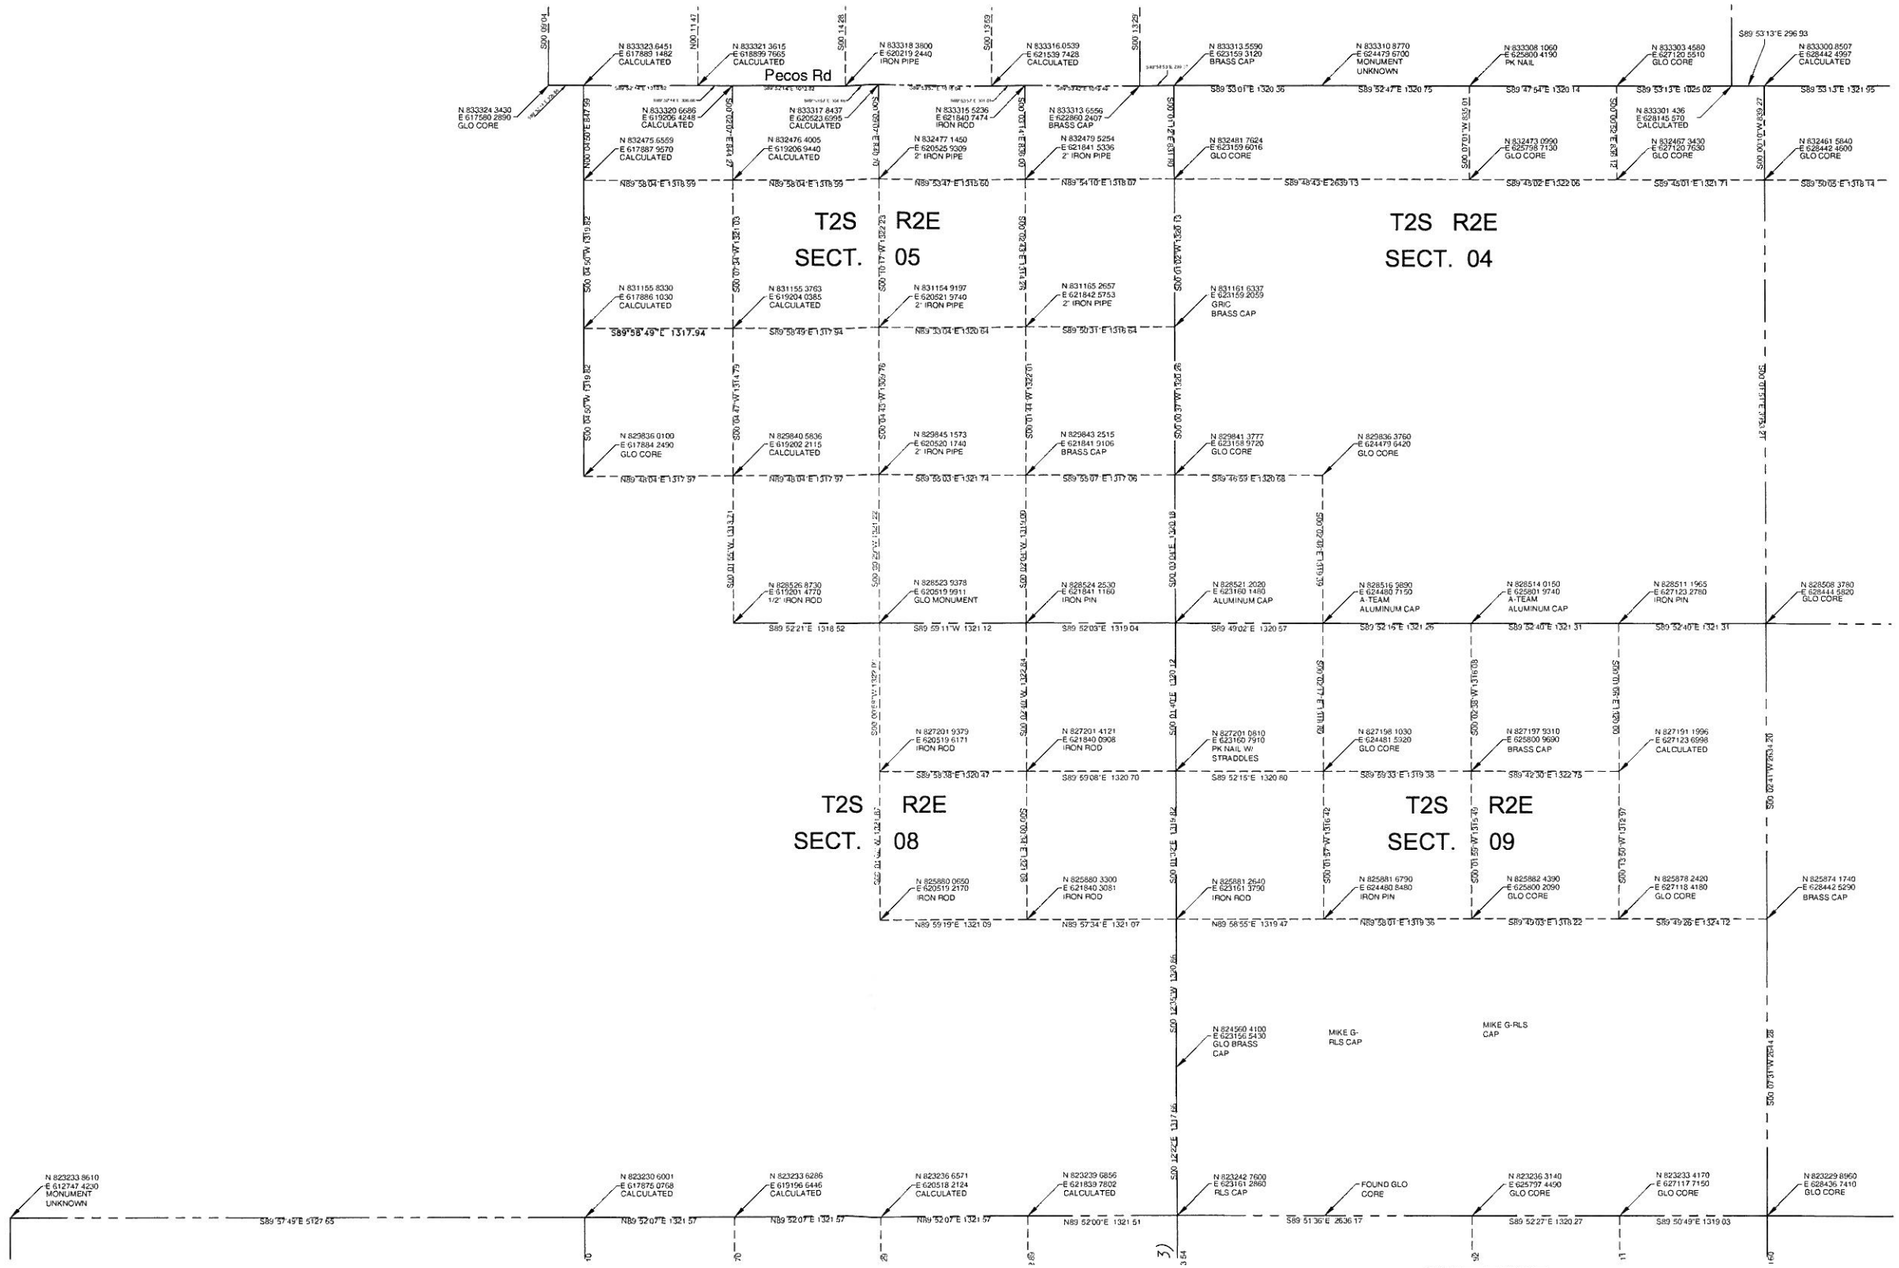

BASIS OF BEARINGS:
THE BASIS OF BEARINGS FOR THIS SECTION BREAK DOWN IS STATE PLANE GRID NORTH PER MONUMENT STATION POSITION VALUES DERIVED FROM THE UNPUBLISHED RESOLUTION GR-18-97 SYSTEM OF COORDINATES ADOPTED BY THE GILA RIVER INDIAN COMMUNITY COUNCIL.

NOTE:
THIS INFORMATION IS TO BE USED FOR REFERENCE PUPOSES ONLY

6	5	4	3	2	1
7	8	9	10	11	12
18	17	16	15	14	13
19	20	21	22	23	24
30	29	28	27	26	25
31	32	33	34	35	36

N

0 300 600
SCALE: 1" = 600'

DIN# 61935

Rev.	Date	Description	By

Field
Date 9-18-07
Drawn
Checked
Reviewed
Approved

Issue Certification

GILA RIVER INDIAN COMMUNITY
Land Use Planning and Zoning
TRIBAL SURVEYS
PO BOX E - SACATON - AZ 85247
PHONE (520) 562-3301

SECTION BREAK DOWN

T2S, R2E
SECTIONS 4,5,6,7,8 & 9
G&SRM, ARIZONA

DRAWING NO.
S0202A

SHEET 1 OF 6