DIN# 62359-1

# U.S. BUREAU OF RECLAMATION
## ARIZONA PROJECTS OFFICE

| BY Rieck | DATE 6-10-87 | FEATURE Salt Gila Aqueduct Reach 1 |
|---|---|---|
| 17 SECTION | 1N TOWNSHIP | 7E RANGE G.S.R.M. |

ARIZONA STATE PLANE COORDINATES CENTRAL ZONE
GRID FACTOR 0.999835 MEAN ELEVATION 1520
CONVERGENCE ANGLE AT: W1/4 0°08'16" E1/4 0°08'50"
FIELD BOOKS 330-344-05.23.00.04-3,8
Aerial Tie

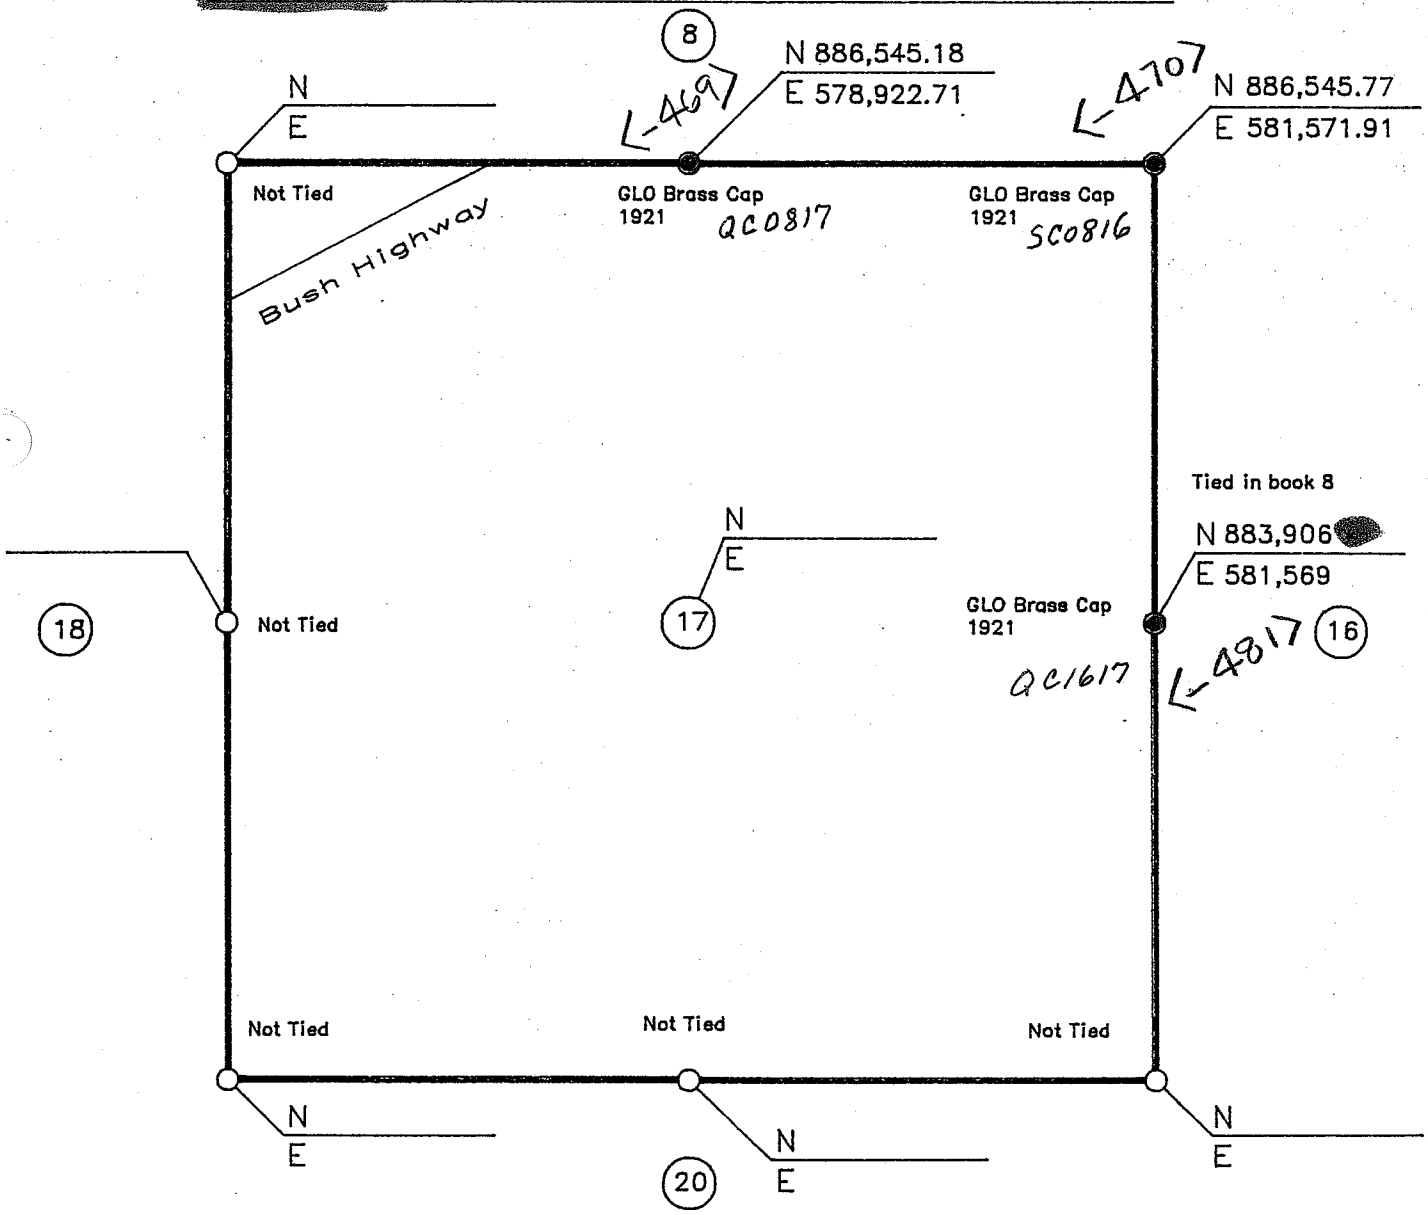


| REVISIONS | |
|---|---|
| | |
| | |

ALL BEARINGS AND DISTANCES ARE GRID