DIN# 62369-1

U.S. BUREAU OF RECLAMATION
ARIZONA PROJECTS OFFICE

BY Rieck	DATE 1-10-89	FEATURE Salt Gila Aquaduct Reach 2
36 SECTION	IN TOWNSHIP	7E RANGE G.S.R.M.

ARIZONA STATE PLANE COORDINATES CENTRAL ZONE
GRID FACTOR 0.999841 MEAN ELEVATION 1480
CONVERGENCE ANGLE AT: WI/4 0°10'32.7" EI/4 0°11'07.0"
FIELD BOOKS 330-344-05.24.01.08-3 330-344-05.23.01.08-2
330-344-05.23.00.04-6,8 330-344-05.15.00.07-4

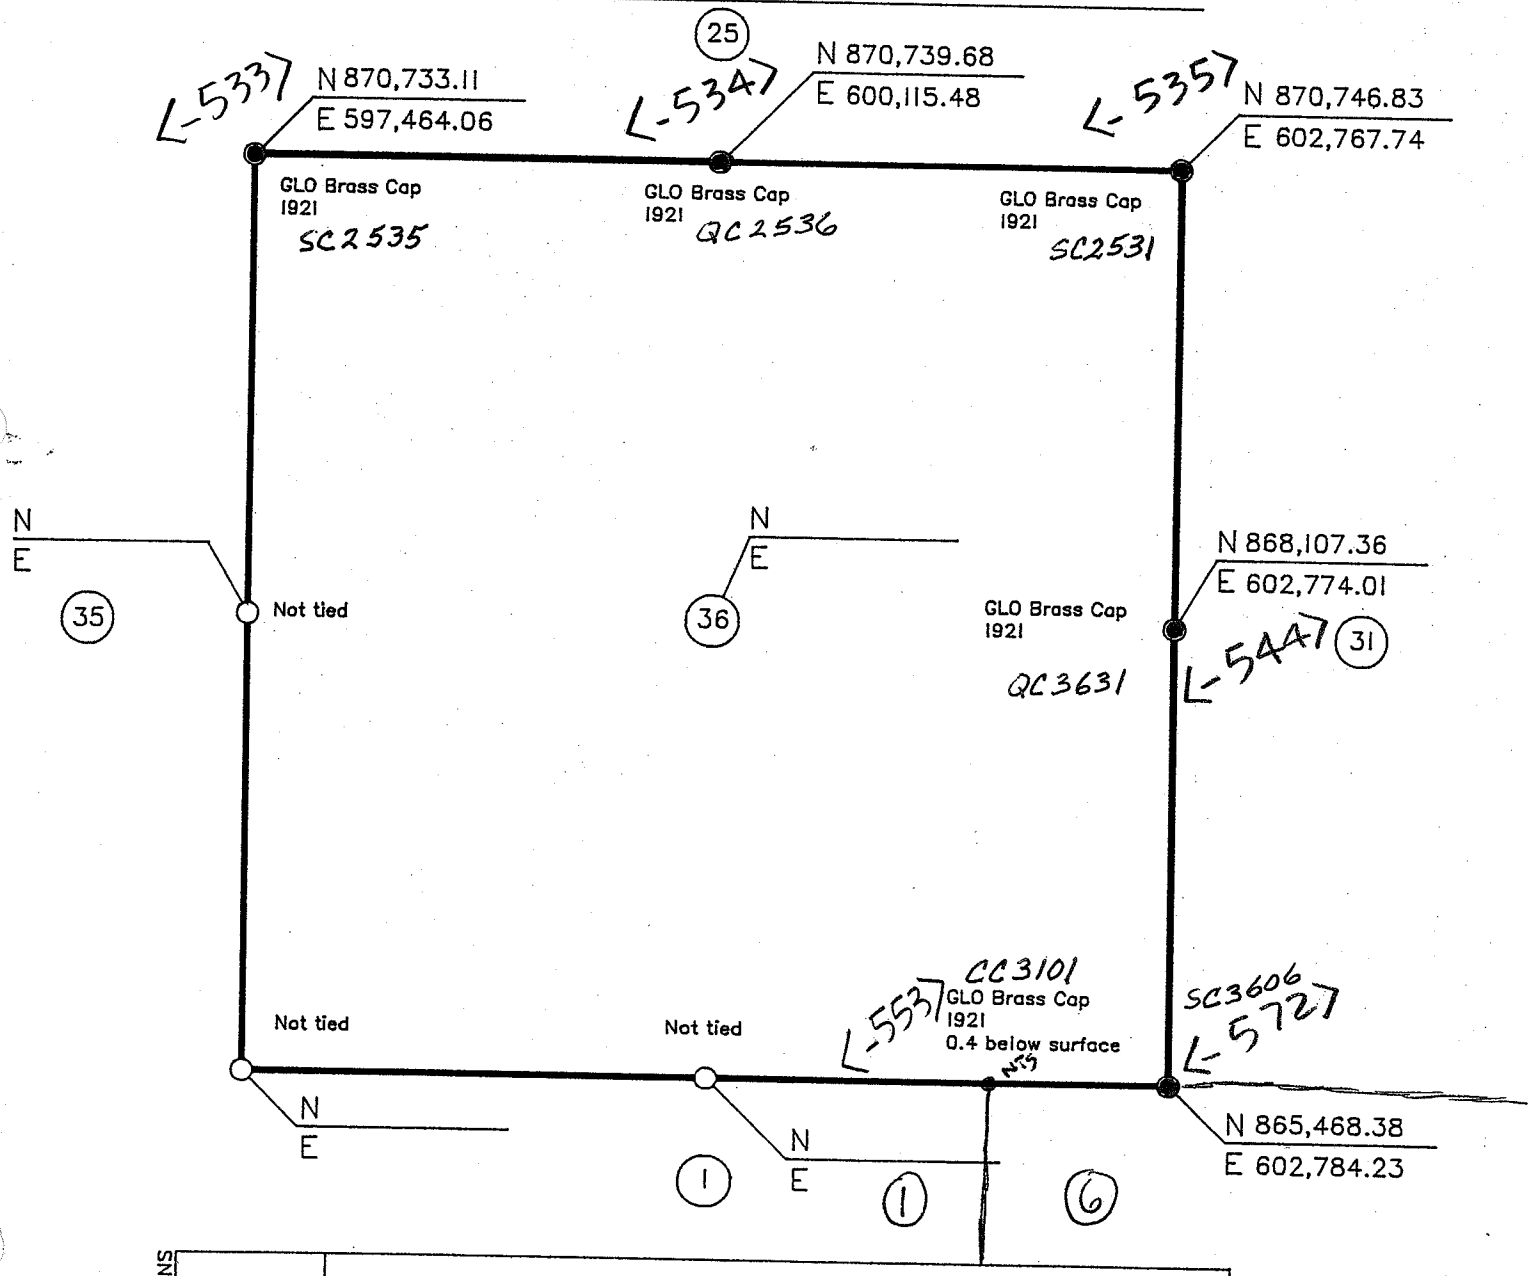

REVISIONS	

ALL BEARINGS AND DISTANCES ARE GRID