DIN# 62402-1

U.S. BUREAU OF RECLAMATION
ARIZONA PROJECTS OFFICE

BY Rieck	DATE 1-2-87	FEATURE Salt Gila Aqueduct Reach-3
23 SECTION	2S TOWNSHIP	8E RANGE G.S.R.M.

ARIZONA STATE PLANE COORDINATES CENTRAL ZONE
GRID FACTOR 0.999842 MEAN ELEVATION 1570
CONVERGENCE ANGLE AT: W1/4 0°13'21" E1/4 0°13'55"
FIELD BOOKS 330-344-05.25.01.08-6 and 11
330-344-05.24.01.08-1 * Aerial Tie

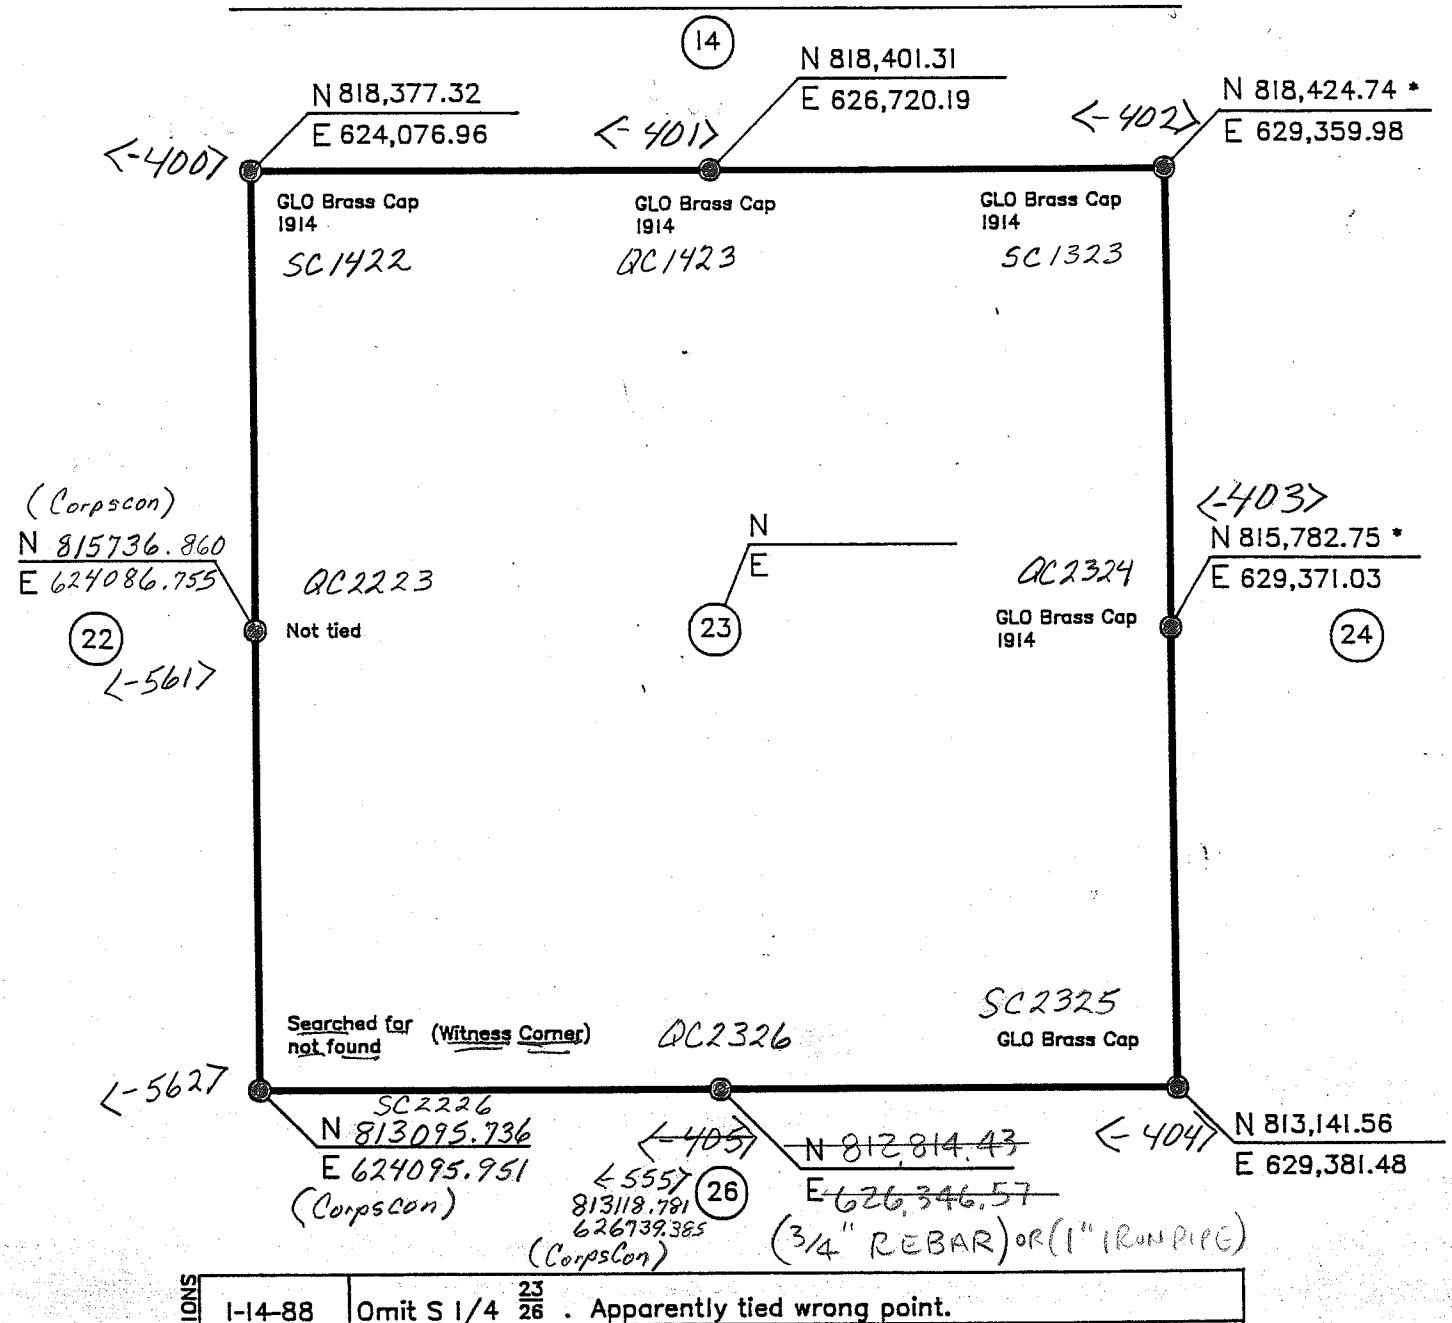

REVISIONS	
1-14-88	Omit S 1/4 23/26 . Apparently tied wrong point.

ALL BEARINGS AND DISTANCES ARE GRID